SHEET NO.	TOTAL SHEETS

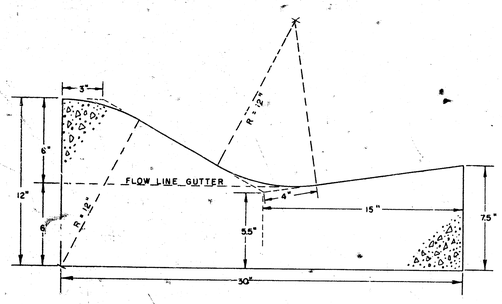

CURB & GUTTER SECTION

SCALE: $\frac{1}{4}$" = 1"

1.66 CU. FT. PER LINEAL FOOT OF CURB AND GUTTER

OR

16.26 LIN. FT. CURB AND GUTTER PER CU. YD.

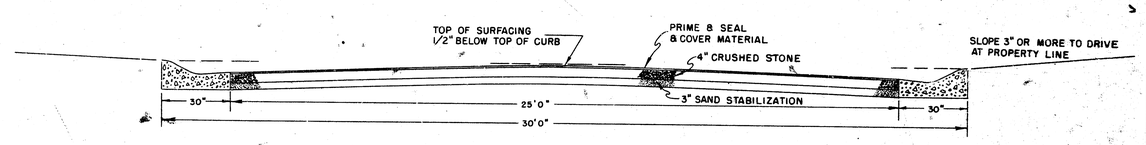

STREET SECTION

SCALE: 1/2" = 1'

TYPICAL SECTIONS
STREET IMPROVEMENTS
MONO-LYNN ESTATES

SCALE: AS NOTED

H. R. HUNTER CONSULTING ENGINEER
WICHITA, KANSAS

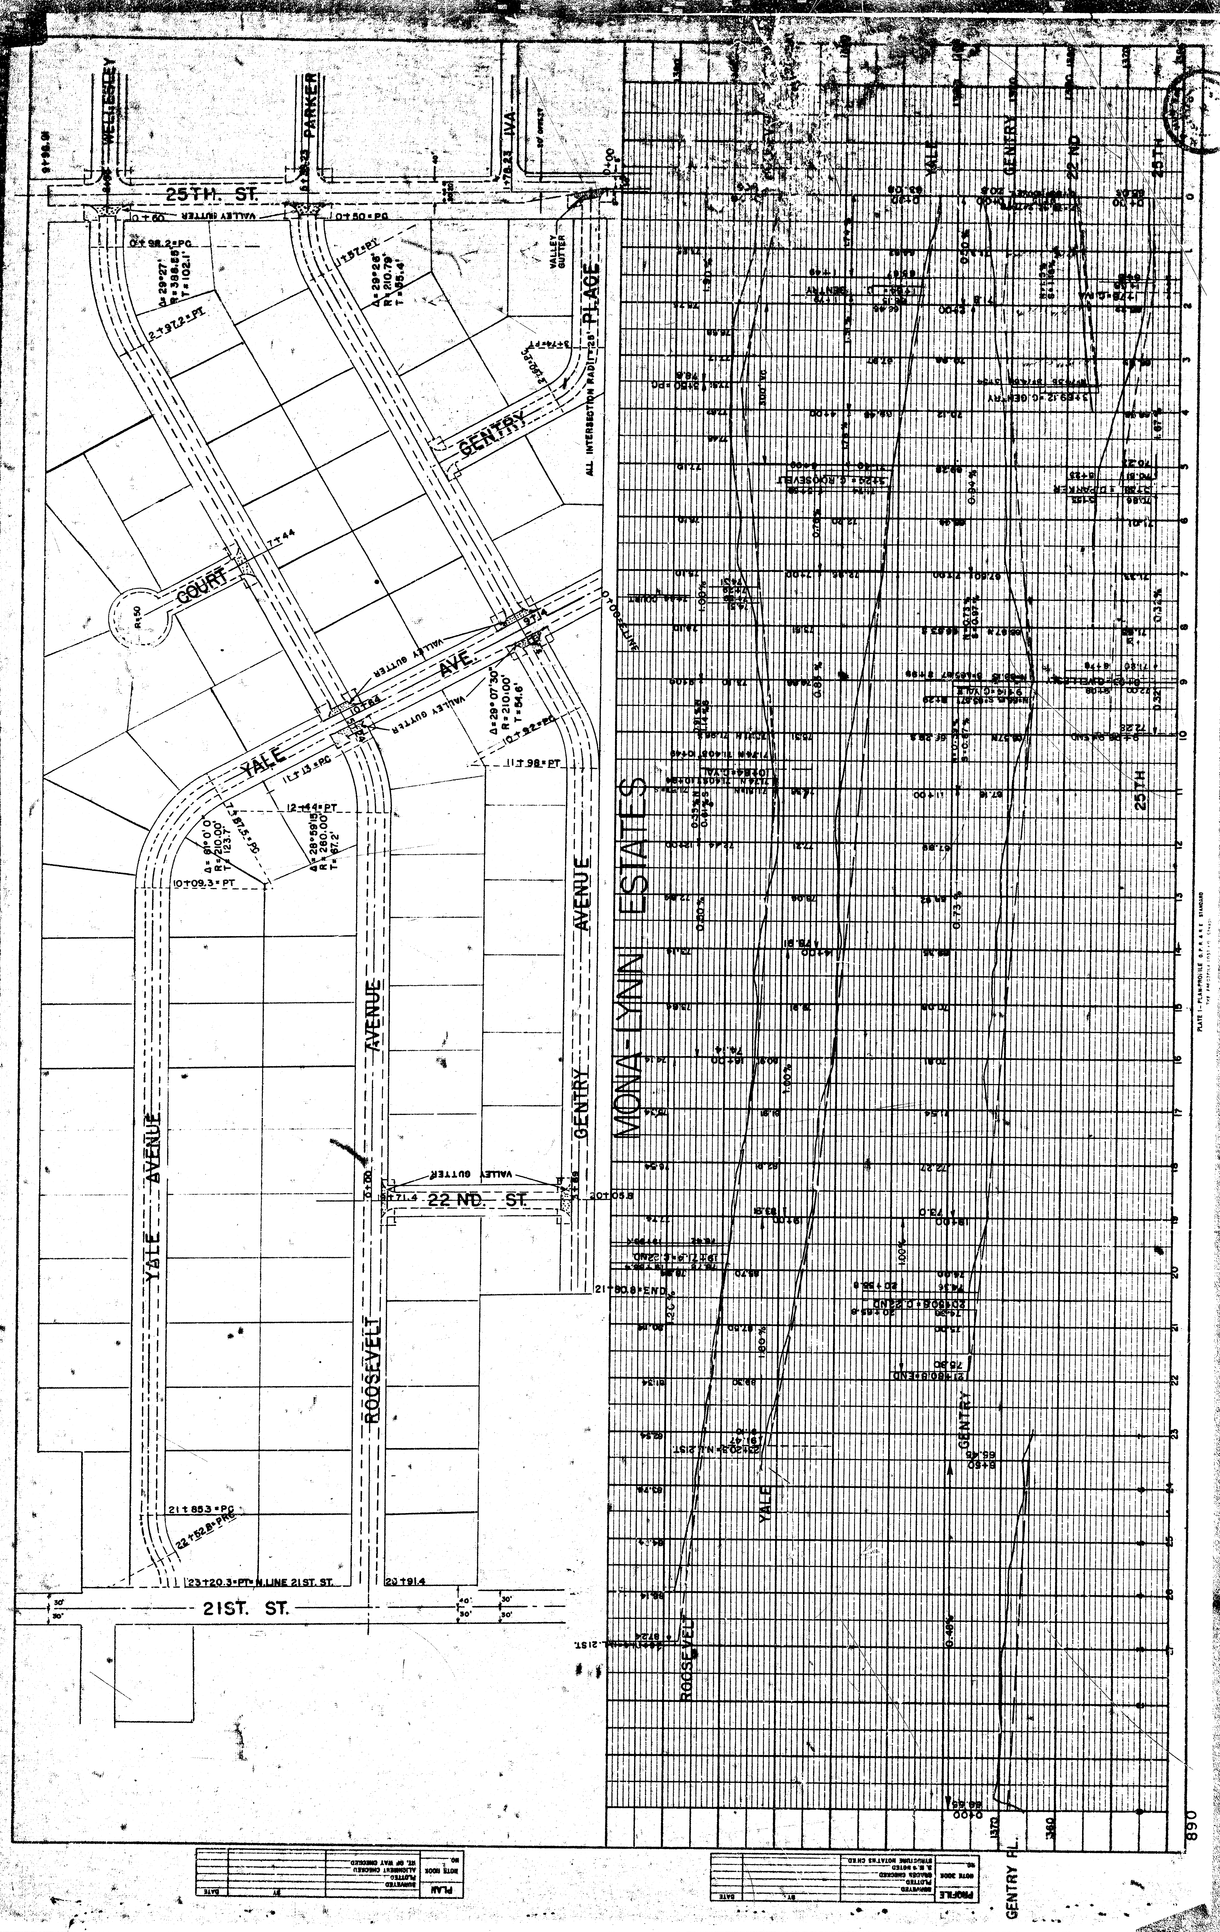
MONA-LYNN ESTATES
25TH. ST.
22 ND. ST.
21ST. ST.
YALE AVENUE
ROOSEVELT AVENUE
GENTRY AVENUE
YALE COURT
GENTRY PLACE
WELLESLEY
PARKER
IVA
GENTRY PL.
PLAN
PROFILE