
Book M-2-A Pages 8-9

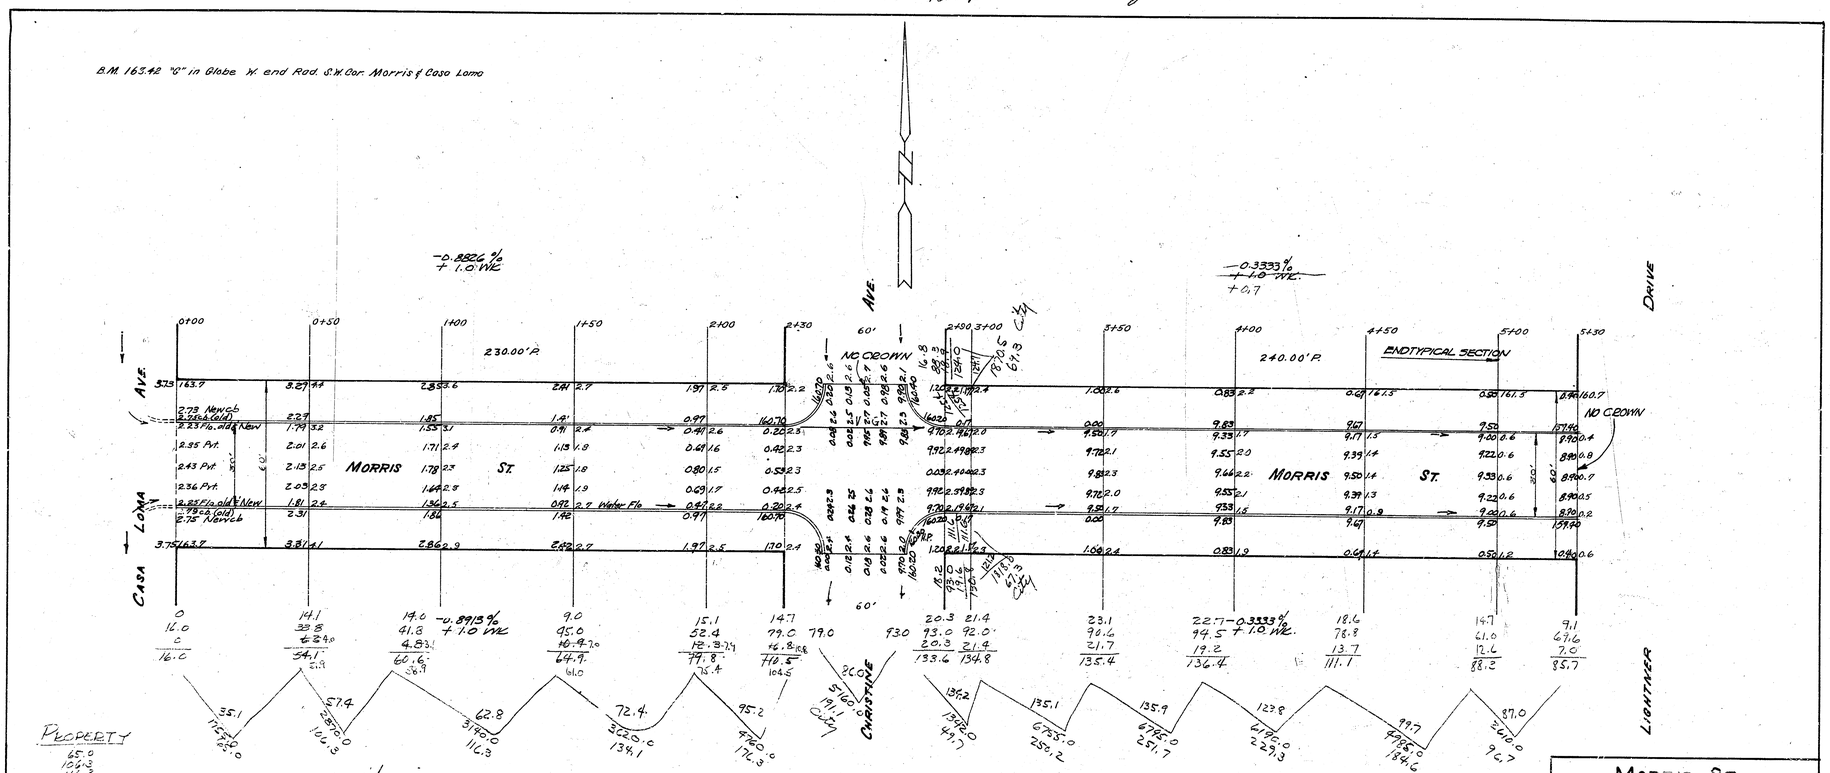

MORRIS ST.

EL. CASA LOMA AVE.-EL. LIGHTNER DR.

30' conc. & c.b.

CITY OF WICHITA, KANSAS

L.K. WHITE CITY ENGINEER

MAY 1950 PROJECT No. C10-31

4 2 5 58