N

MOSLEY

AVE.

MORRIS

GILBERT

B.M.

MOSLEY AVE.

I.L. GILBERT — N. LINCOLN

CITY OF WICHITA, KANSAS

ENGINEERING DIVISION

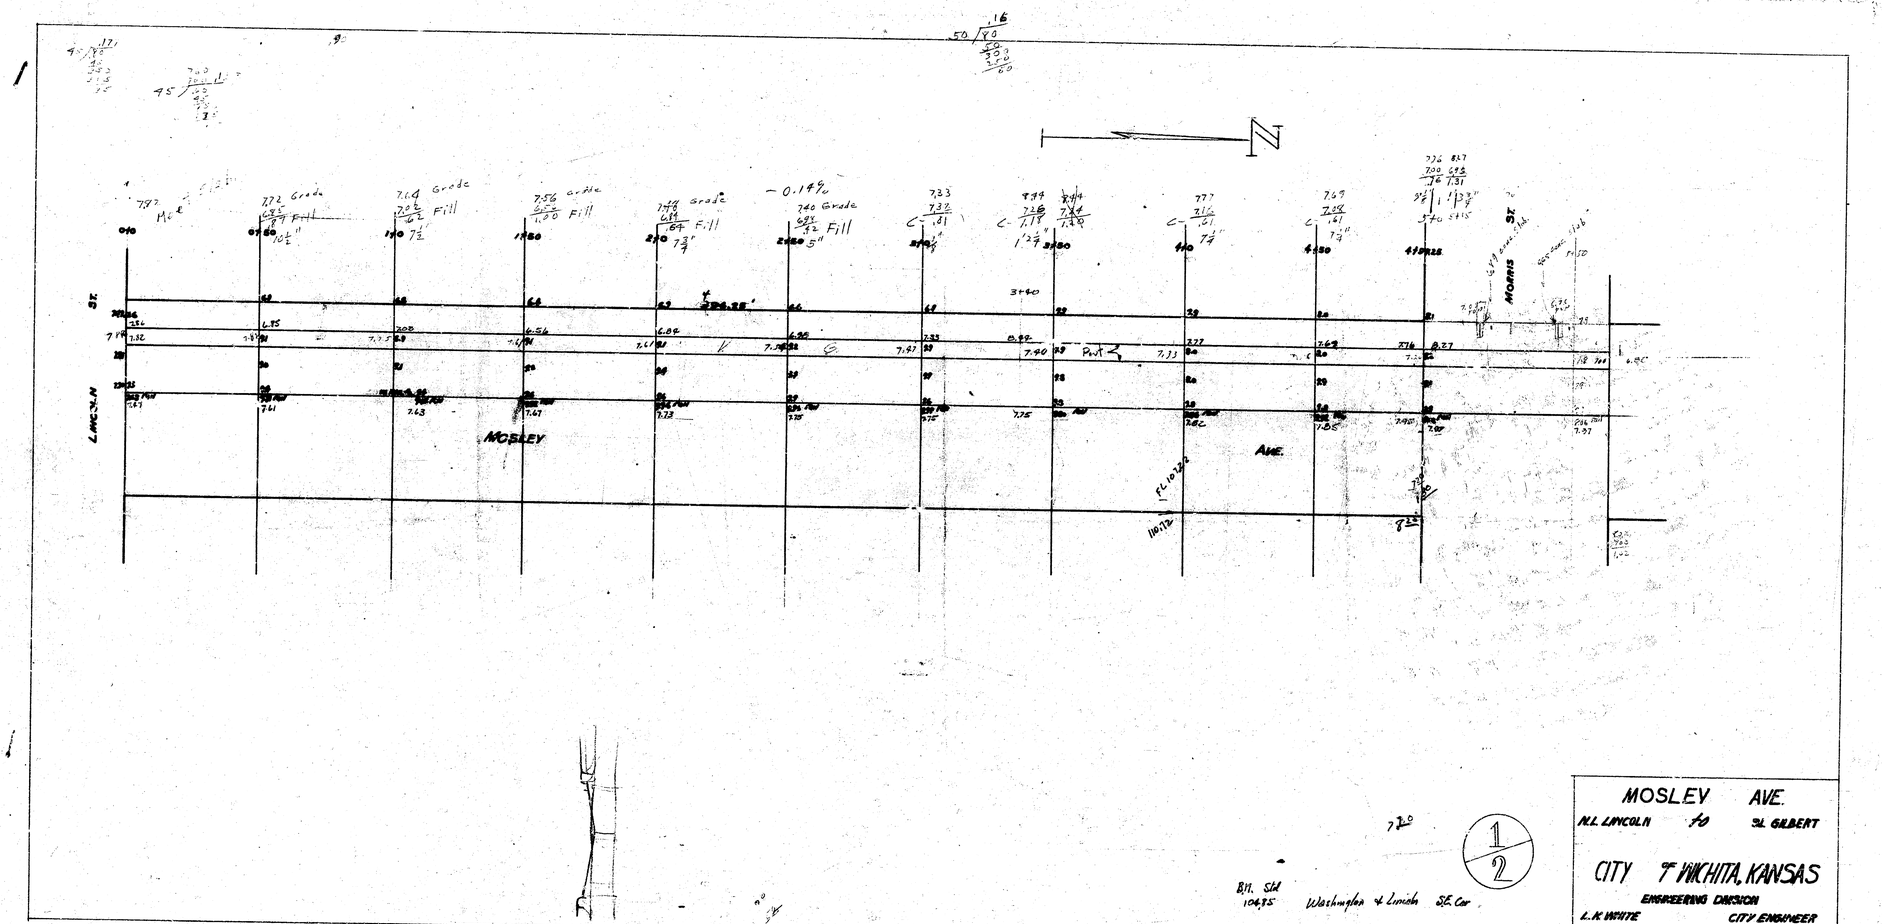
E.K. WHITE, City Engineer

JUNE 1929

2/2

S 1 P

15


N
7.97 Mole
7.72 Grade
7.14 Grade
7.56 Grade
7.49 Grade
-0.14%
740 Grade
7.33
7.99
7.77
7.69
7.26
7.31
3+60
LINCOLN ST.
MOSLEY
AVE.
MORRIS ST.
Bill. Std 104.75 Washington & Lincoln S.E. Cor.
1/2
MOSLEY AVE.
N.L. LINCOLN TO S.L. GILBERT
CITY OF WICHITA, KANSAS
ENGINEERING DIVISION
L. K. WHITE CITY ENGINEER
Private Job JULY 1927