




TYPICAL SECTION
No Scale

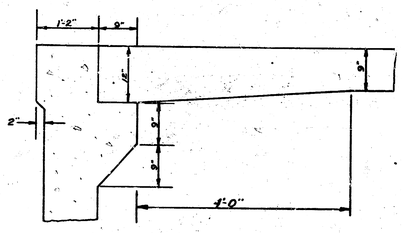


DETAIL OF TRANSITION FROM BRIDGE SEAT AT ℄
Scale: 1"=1'-0"

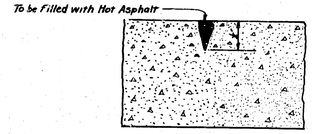

DETAIL OF PLANE OF WEAKNESS
EVERY 4TH JOINT TO BE EXPANSION JOINT
No Scale

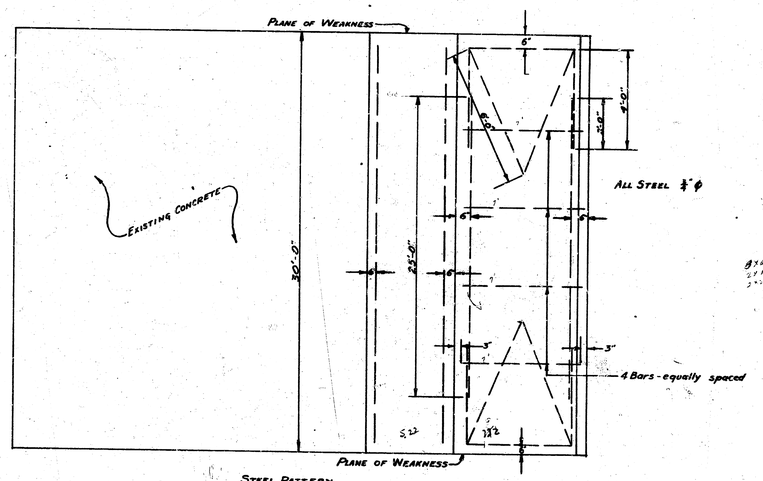

STEEL PATTERN
No Scale

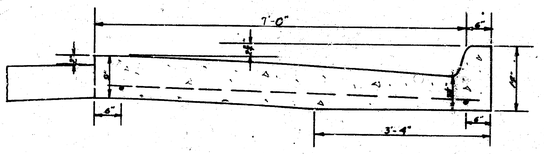

DETAIL OF 7' CURB & GUTTER SECTION
Scale: 1"=1'-0"

Bal K & I

1/12

L.K. WHITE REGISTERED 55 KANSAS PROFESSIONAL ENGINEER

MOSLEY AVE.
NL 17TH - NL CHISHOLM CR.
A.C.-WIDEN TO 44' & RESURFACE
CITY OF WICHITA, KANS.
L.K. WHITE CITY ENGINEER
MARCH 1952 PROJ. NO. C11-155

BK I

BM 118.66 Highest "R" in Ritchie N.Cb. 17th & 45' E. of Mosley

BM 120.50 S.E. Cor. Lower Conc. Cap. S. Step Bannister Hse.# 1835 N Mosley

MOSLEY AVE.

NOTE: END AREAS TAKEN FROM X-SECTIONS

CITY	PROPERTY	
53.3	49.5	625.2
27.0	63.3	472.1
80.3	60.7	341.8
	49.8	153.2
	46.1	1597.3
	59.1	+1000
	62.9	
	60.6	C1951.5 Cu YDS
	50.2	
	46.7	
	43.9	
	42.9	
	625.2	

L. K. WHITE LICENSED SURVEYOR TASMANIA 65

2/12

C11-155

24


CITY	PROPERTY
11.5	29.6
7.1	38.1
13.3	39.1
21.6	35.0
53.3	37.5
	37.9
	35.7
	34.8
	38.9
	44.1
	45.9
	45.9
	12.3
	412.1

MOSLEY AVE.

3/12

BM. 120.12 "G" in Globe S. End Cb. 22' E. & Mosley @ 19th

CITY	PROPERTY
15.6	18.1
11.4	34.1
27.0	55.2
	33.7
	36.1
	35.9
	38.0
	40.7
	37.4
	32.6
	341.8

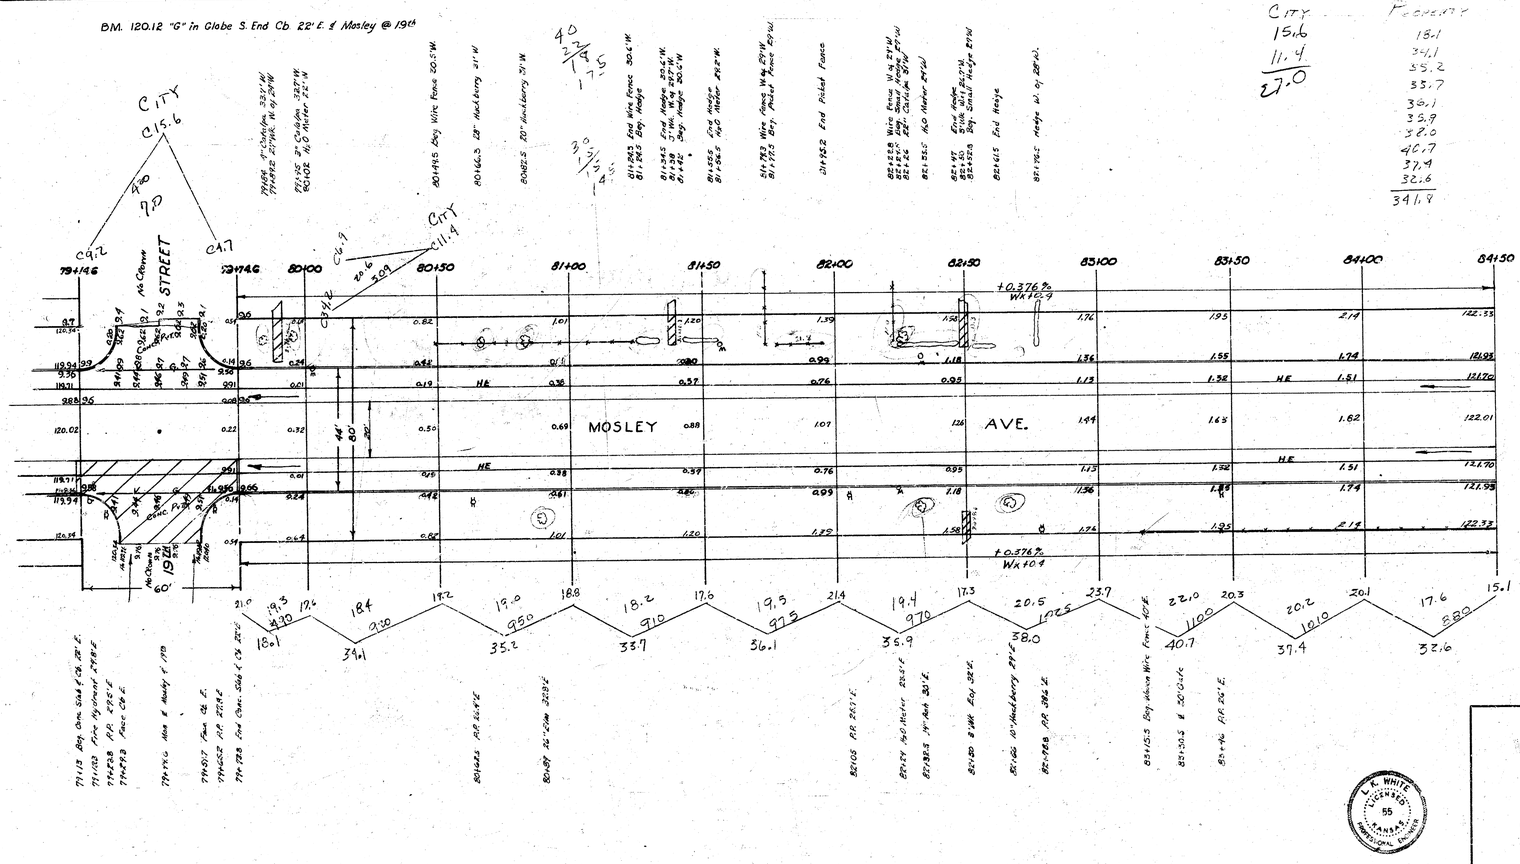


4/12

MOSLEY AVE.

L. K. WHITE LICENSED 55 KANSAS PROFESSIONAL ENGINEER

B.M. 122.14 "□" Cut on E. Side Conc. Base N.E. Con. Fence Post Sta. 87+22.1 58' W. & Mosley

City	Property
0	25.9
	23.9
	25.0
	25.7
	28.3
	24.9
	153.2

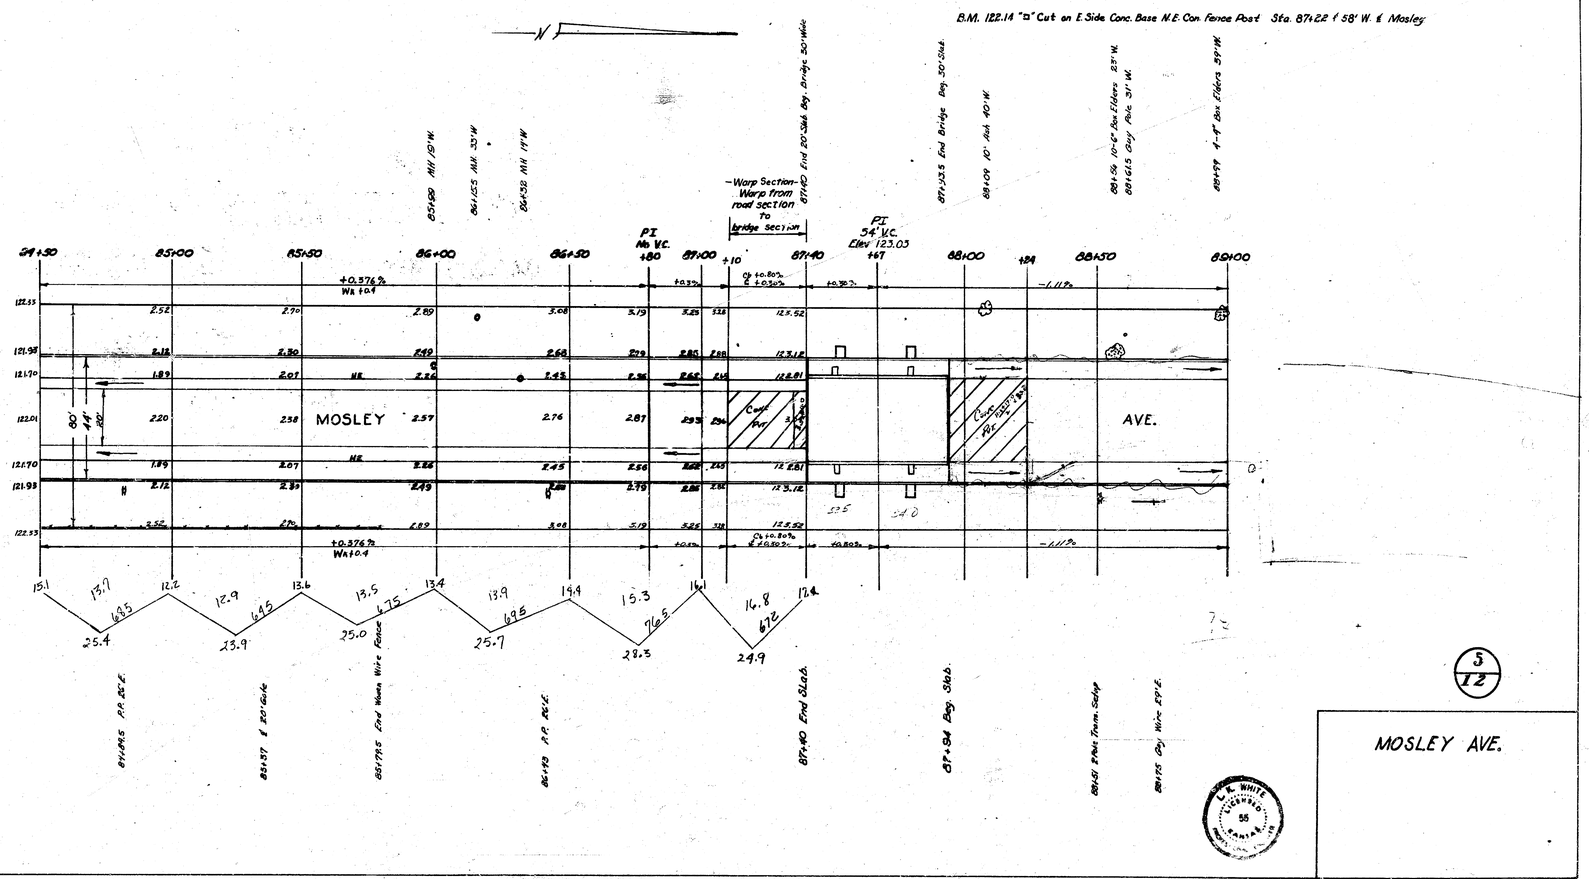

5/12

MOSLEY AVE.

L.R. WHITE
ELGIN, ILL.
55
REGISTERED
ENGINEER