
BM:= 122.13 R.R. spike E5 HLP SW cor Central & Sheridon.
Stationing on a line 27.50 W of EL Mt Carmel.

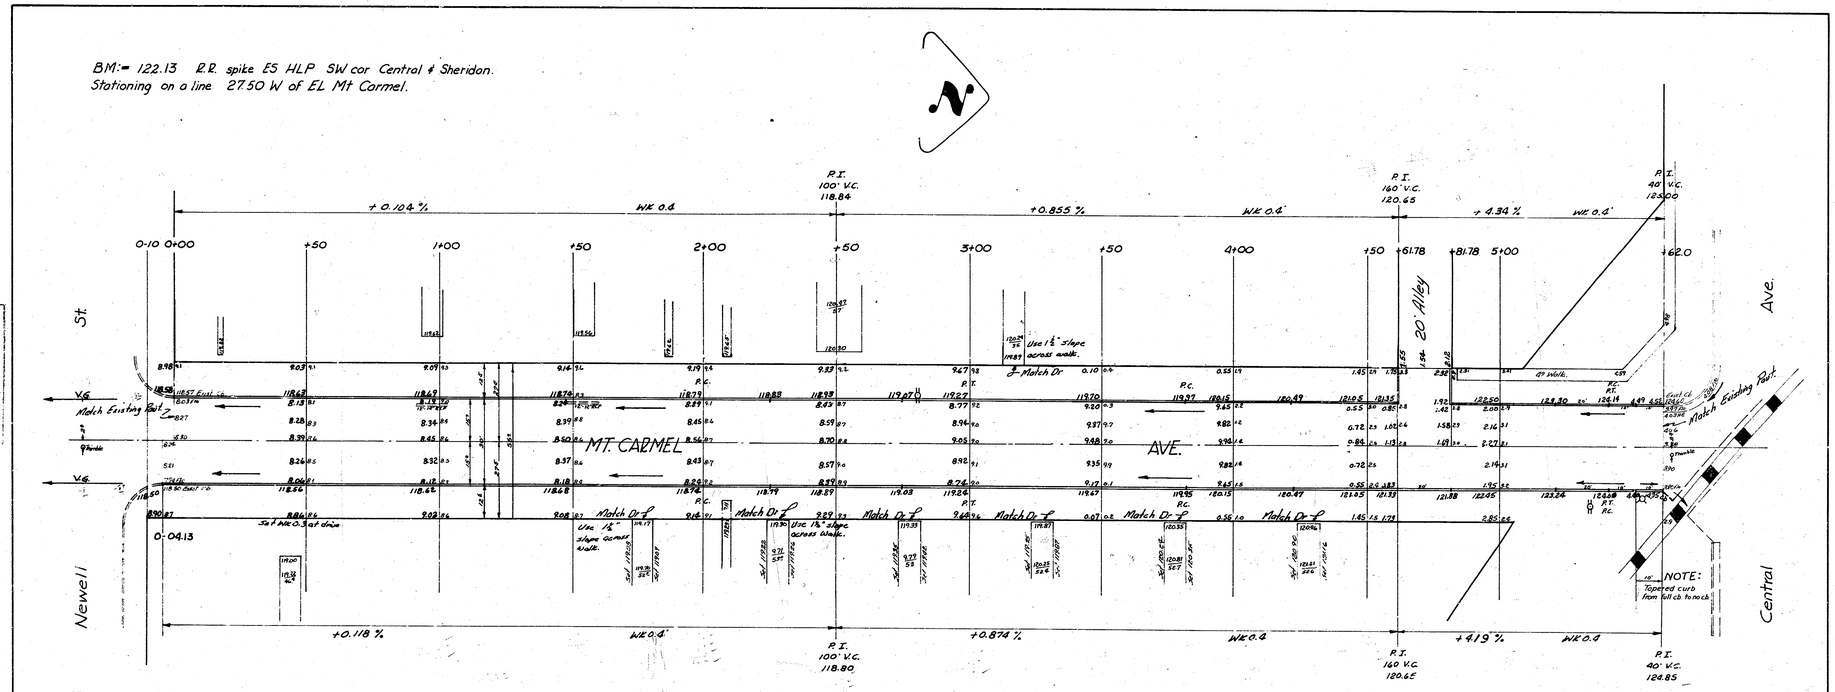

NOTICE TO CONTRACTOR:
Entrance pipes are to be disposed of in accordance with instructions of City Dirt Checker.

B.E. SMITH NUMBER 495

MT. CARMEL AVE.
NL Newell to SL Central
30' Conc. & Cb.
CITY OF WICHITA, KANSAS
B.E. SMITH CITY ENGINEER
AUG. 1956 PROJ NO C16-108