
Surveyed Riggs BLAR-44
Plan Levels
Field Book
Checked Smith

BM. 123.99 N.W. Cor. Conc. Porch Ho. No. 828 N. Sheridan.
BM. 123.00 S.W. Cor. Conc. Porch Ho. N.E. Cor. Gow & Murdock.
BM. 125.69 N.W. Cor. Conc. Porch Ho. No. 808 N. Sheridan.

Scale 1"=20'

NOTE TO FIELD ENGINEER & CONTRACTOR

1. CONTRACTOR TO CLEAR RIGHT-OF-WAY, GRADE PARKINGS, & COMPACT FILL FOR PROPOSED SIDEWALK. SIDEWALK TO BE CONSTRUCTED BY "OTHERS".
2. DRIVES & WALKS FROM STA. 6+00 TO W.L. SHERIDAN ON S.S. OF STREET WERE NOT BUILT TO GRADES AS SET. CONTRACTOR TO GRADE PARKING & CONSTRUCT DRIVE TO GRADES AS SHOWN ON PLAN. ANY WORK SOUTH OF PROPERTY LINE BY "OTHERS".
3. EXTREME CAUTION SHALL BE USED WHEN EXCAVATING OVER EXISTING 24" S.W.S.
4. THREE EXTRA TRANSVERSE BARS SHALL BE ADDED TO THE STEEL PATTERN FOR THE NORTH 1/2 OF THE PAVEMENT AS NOTED ON STEEL PATTERN DETAIL ON SHEET 2.
5. WHEN NORTH CATCH BASIN AT STA. 0+13.5 IS ADJUSTED NORTH END SHOULD BE LEFT OPEN TO ALLOW WATER TO FLOW IN FROM THE NORTH.

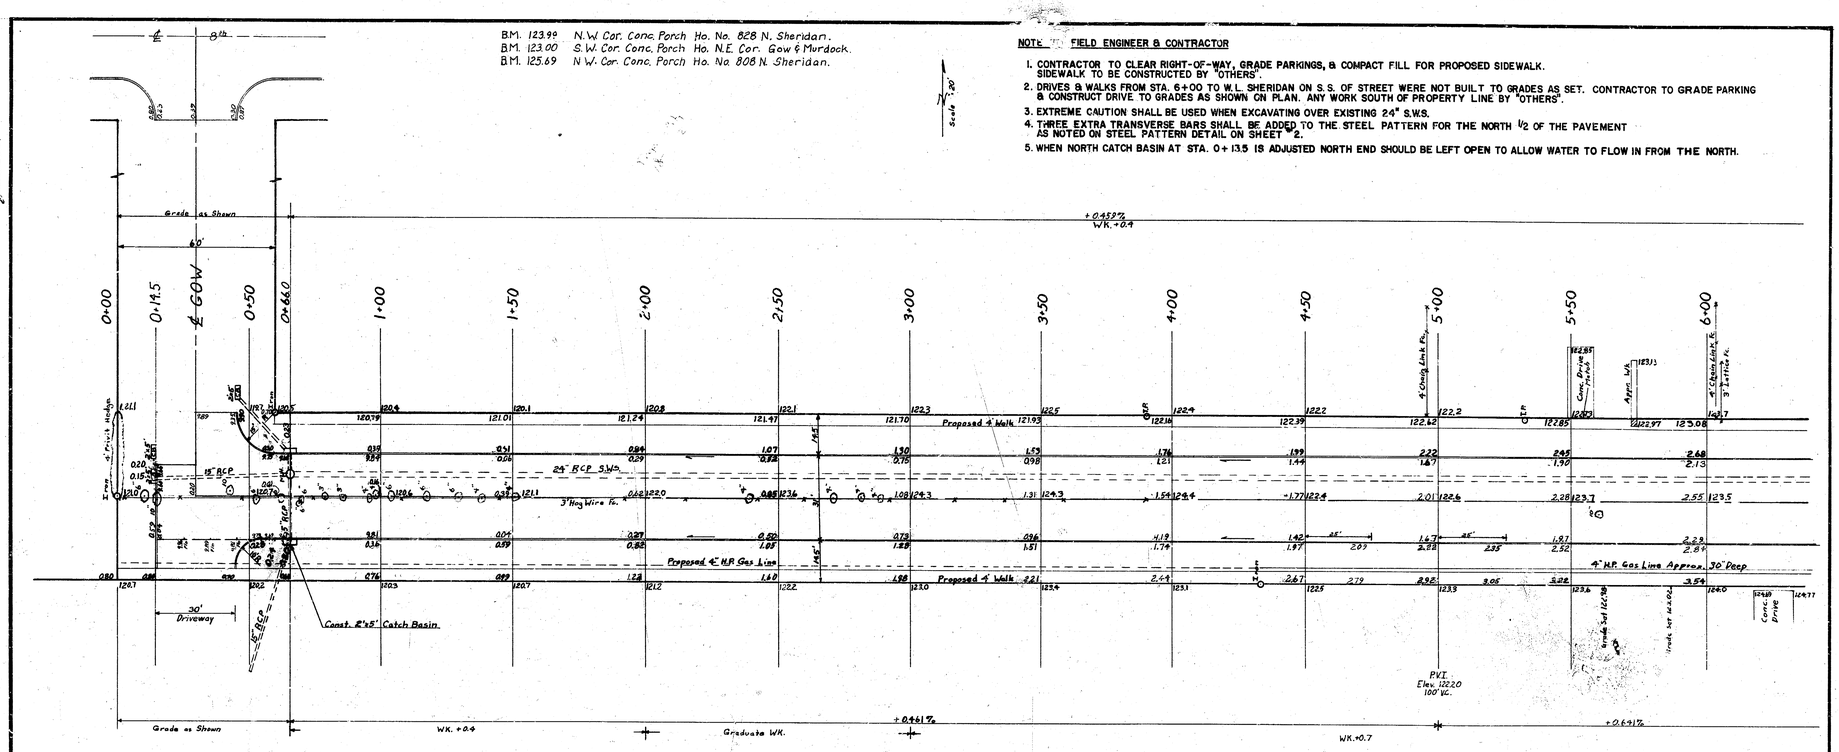

Property

	Excavation	Comp. Fill
A.V. 1868.4	~~1009.3 x 1.1~~ = 1920.2 c.y.	C.F. 15.8 x 1.1 = 17.4 c.y.
		S.G.M. 415.0 x 1.1 = 456.5 c.y.
total	1920.2 c.y.	473.9 c.y.

City


	Excavation	Comp. Fill
	97.2 ~~99.1~~ x 1.1 = 109.0 c.y.	C.F. 0.4 x 1.1 = 0.4 c.y.
		S.G.M. 38.0 x 1.1 = 41.8 c.y.
Total	109.0 c.y.	42.2 c.y.


R. W. LINE LICENSED 3634 KANSAS PROFESSIONAL ENGINEER

B. E. SMITH LICENSED 436 KANSAS PROFESSIONAL ENGINEER

Murdock
W.L. Gow to W.L. Sheridan
Concrete 30' & Curb
City of Wichita
B.E. Smith City Engineer
Date April 1970 Proj No. C19-35

1/5

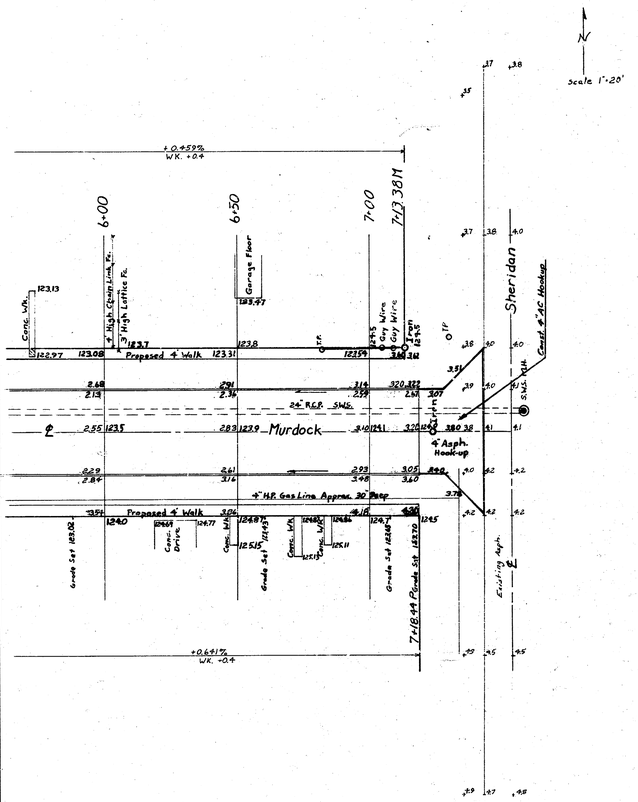

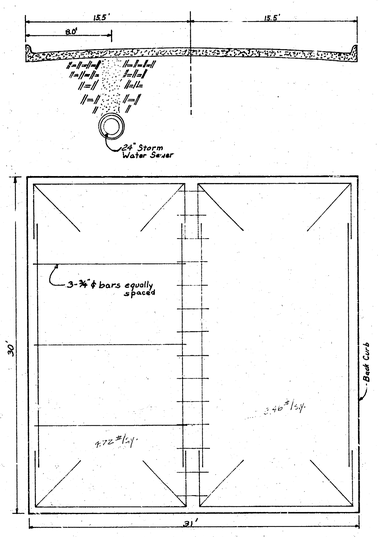

STEEL PATTERN TO BE USED FOR NORTH ½ MURDOCK.
South ½ Murdock to carry Typical Steel Pattern.

Proj. No. C19-35

2/5