
DATE SL 45TH TO 46TH ST

GL-16

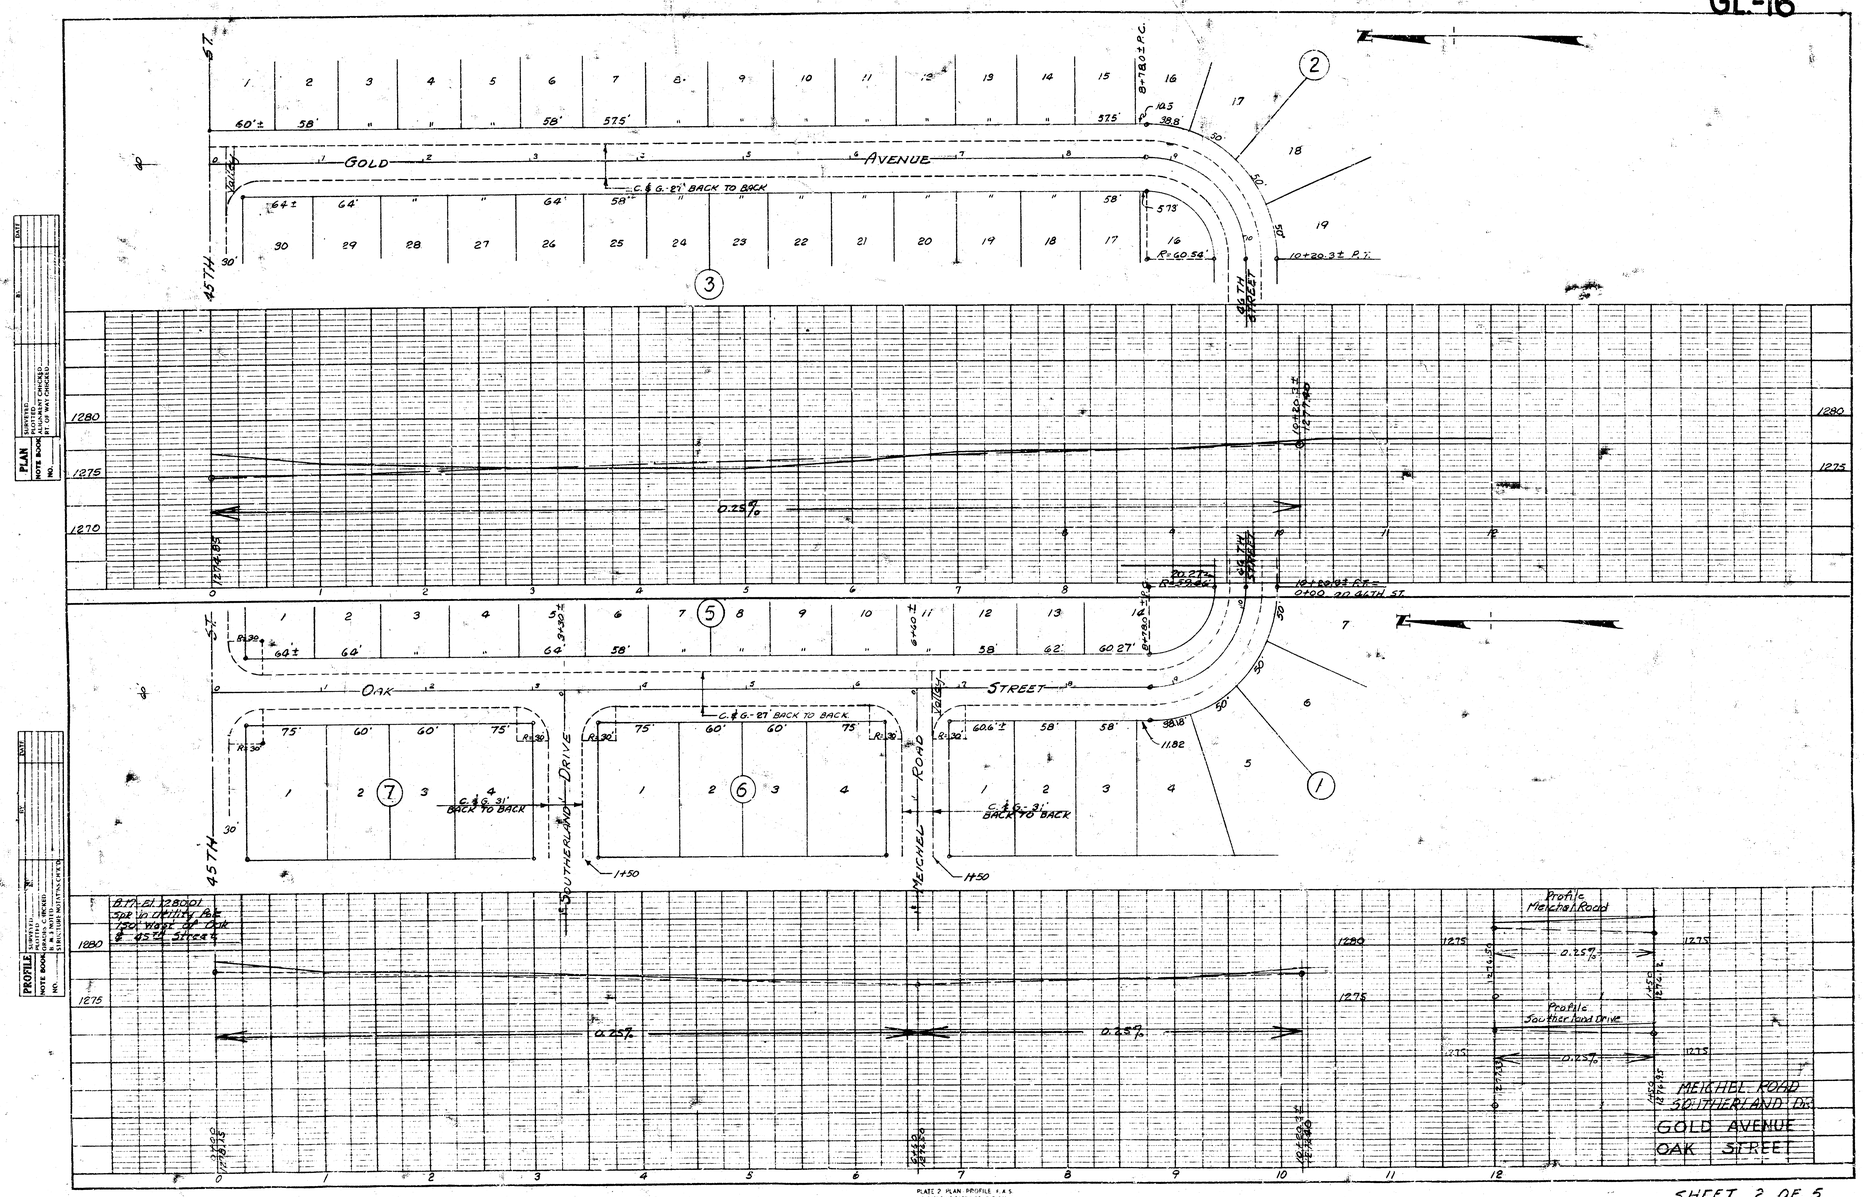

PLAN — SUBMITTED: — NOTE BOOK — NO. — PLOTTED BY: CHECKED: — PUT ON WAY CHECKED:

PROFILE — SUBMITTED: — NOTE BOOK — NO. — PLOTTED BY: CHECKED: — CORRECTION MADE BY: CHECKED:

PLATE 2. PLAN PROFILE U.R.S. CLEVELAND PARK CO. S.F. CAL. No. 7500H 2

SHEET 2 OF 5

F.I.C 748