B.M. 95.81 'X' on E. Rim M.H., W.S. Madison, 5' S. of N. Cb. Wassall
B.M. 96.89 'X' on Pavt., W. Edge K-15 Slab on ℄ Wassall

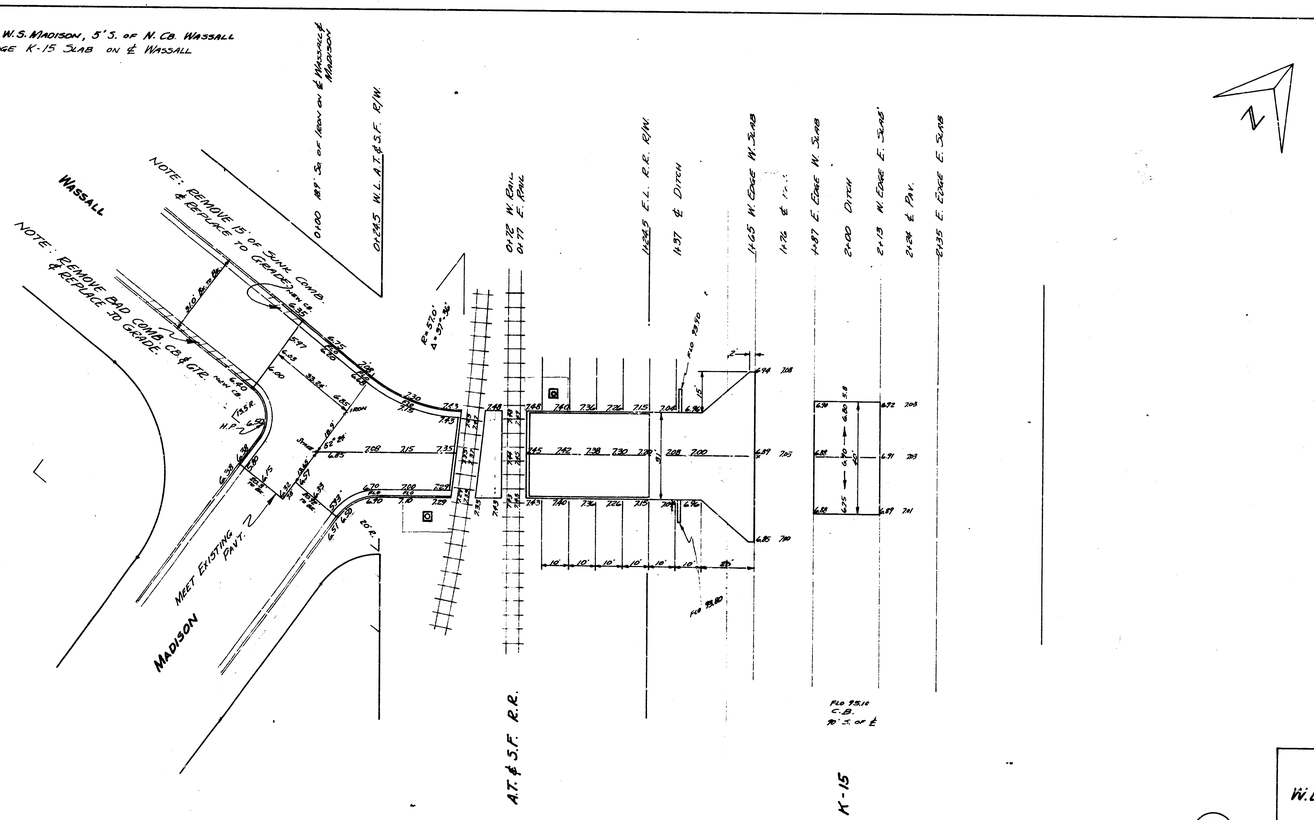

Wassall St.
W.L. Madison to W.L. K-15
26-2-30 A.C.
City of Wichita, Kansas
B.E. Smith · City Engineer
March, 1954 Proj. C12-170

1/4

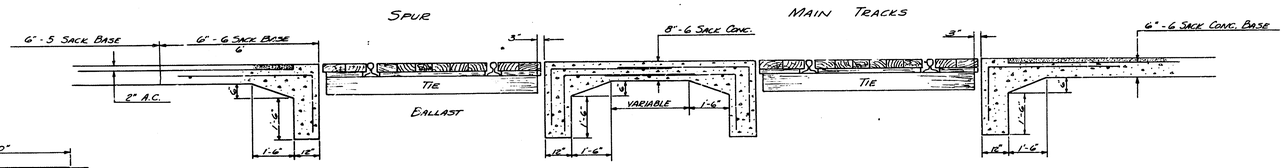

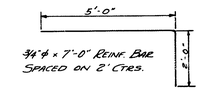

REINF. BARS @ HEADERS

HEADER DETAIL
SCALE: 1" = 2'

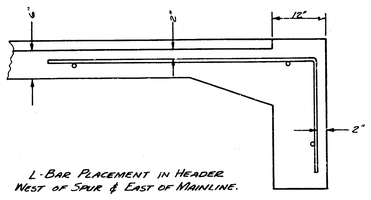

L-BAR PLACEMENT IN HEADER
WEST OF SPUR & EAST OF MAINLINE.

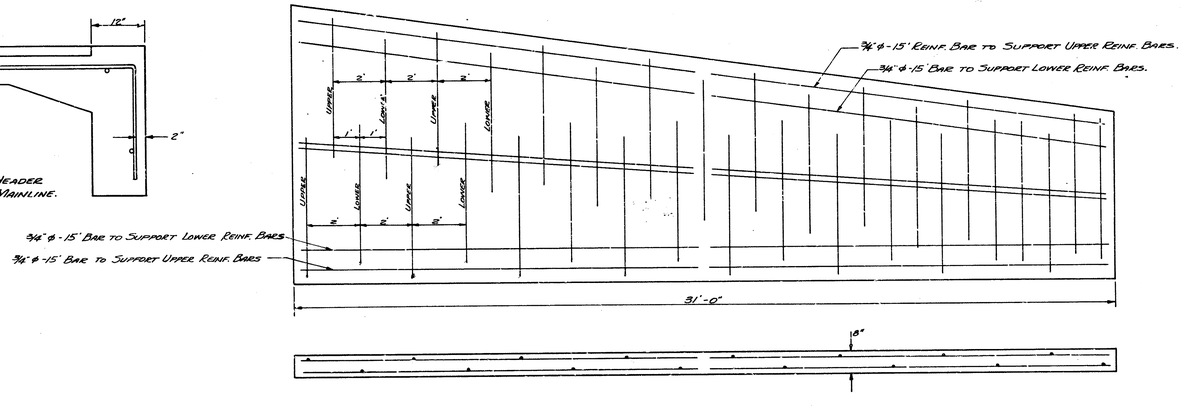

STEEL PATTERN FOR HEADER
BETWEEN TRACKS

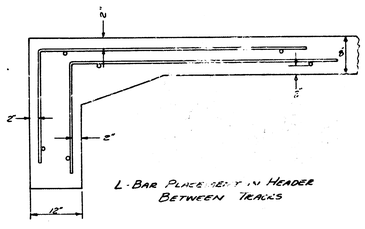

L-BAR PLACEMENT IN HEADER
BETWEEN TRACKS

HEADER DETAIL

WASSALL
MADISON TO K-15

2/4

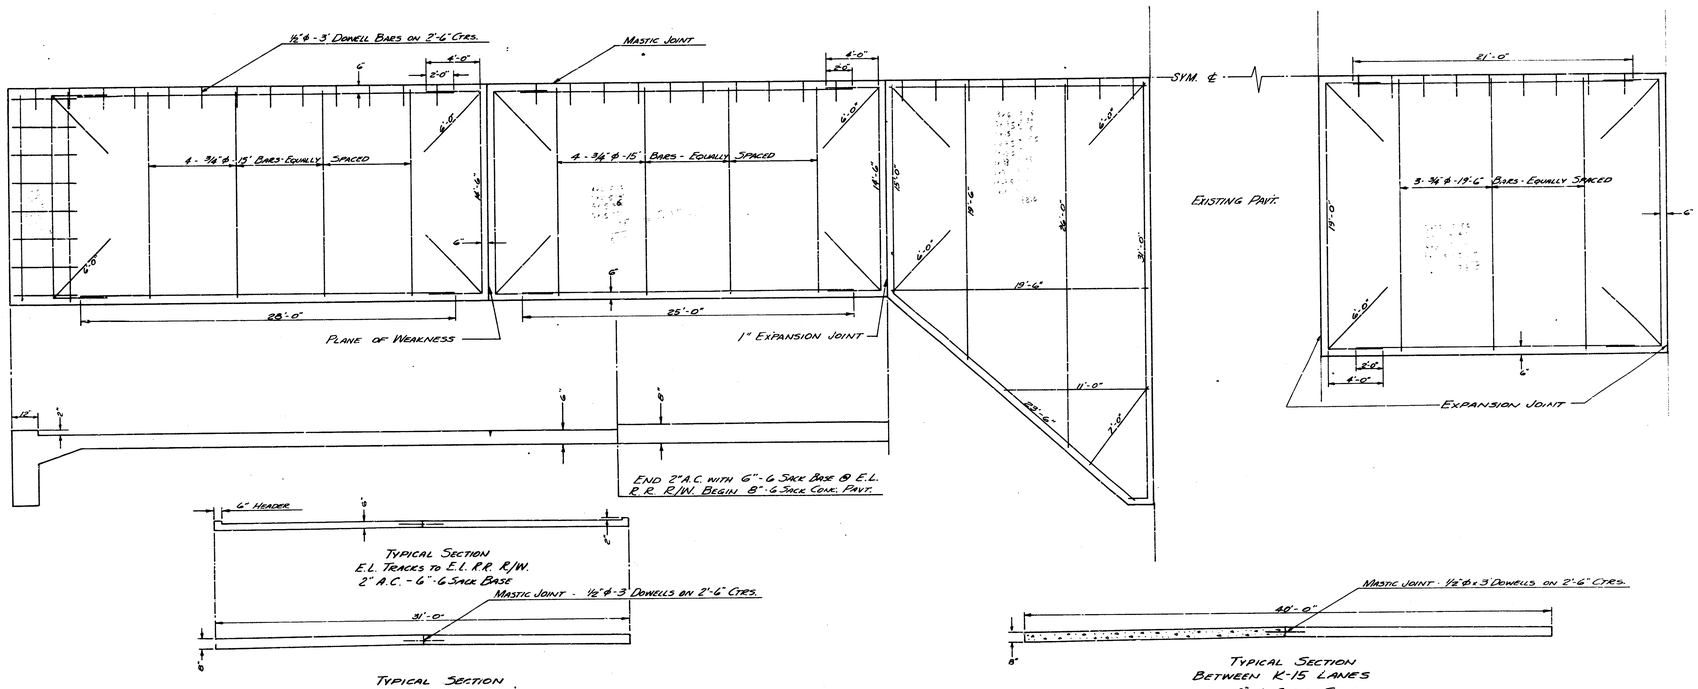

Steel Pattern & Typical Sections
Wassall
Madison to K-15

3/4