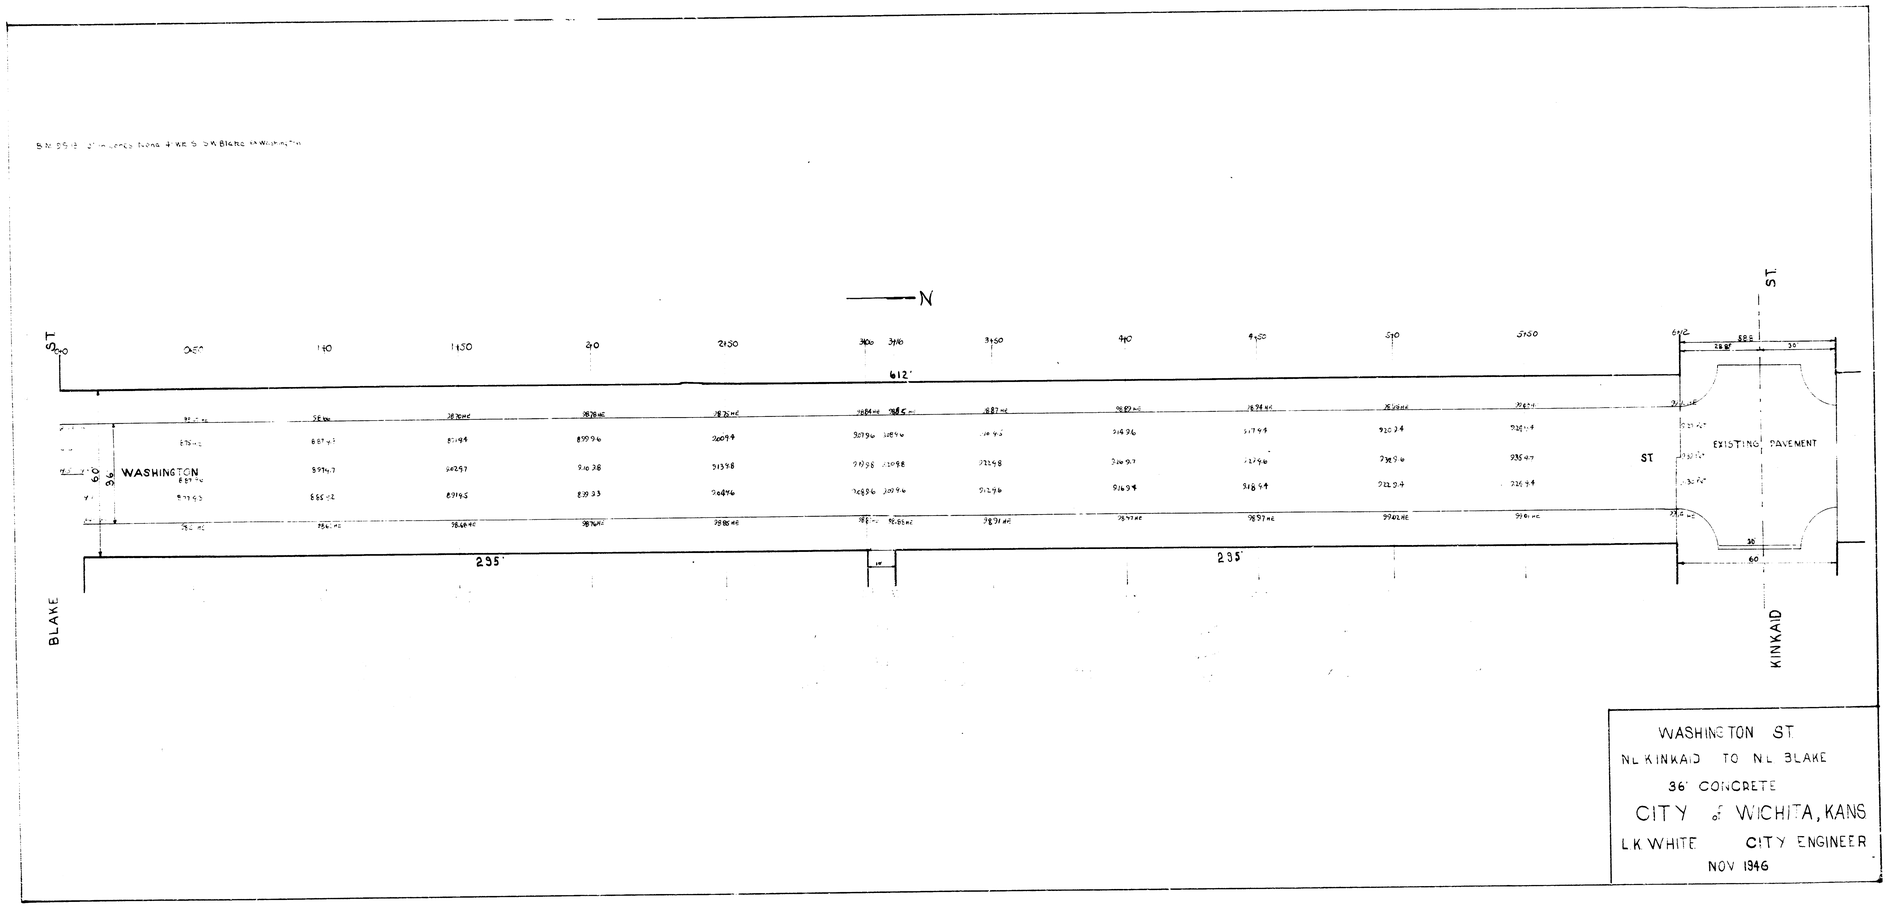
N
ST
BLAKE
WASHINGTON
612'
235'
235'
60'
36'
EXISTING PAVEMENT
ST
KINKAID
WASHINGTON ST
NL KINKAID TO NL BLAKE
36' CONCRETE
CITY of WICHITA, KANS
L K WHITE CITY ENGINEER
NOV 1946