B. M. 97.59 "G" in Globe E. curb Water St. S.L. Blake.

B. M. 101.85 "K" in Kensler S.E. end walk N.L. Kinkaid N.W. cor. Kinkaid & Water.

N

SCALE 1" = 20'

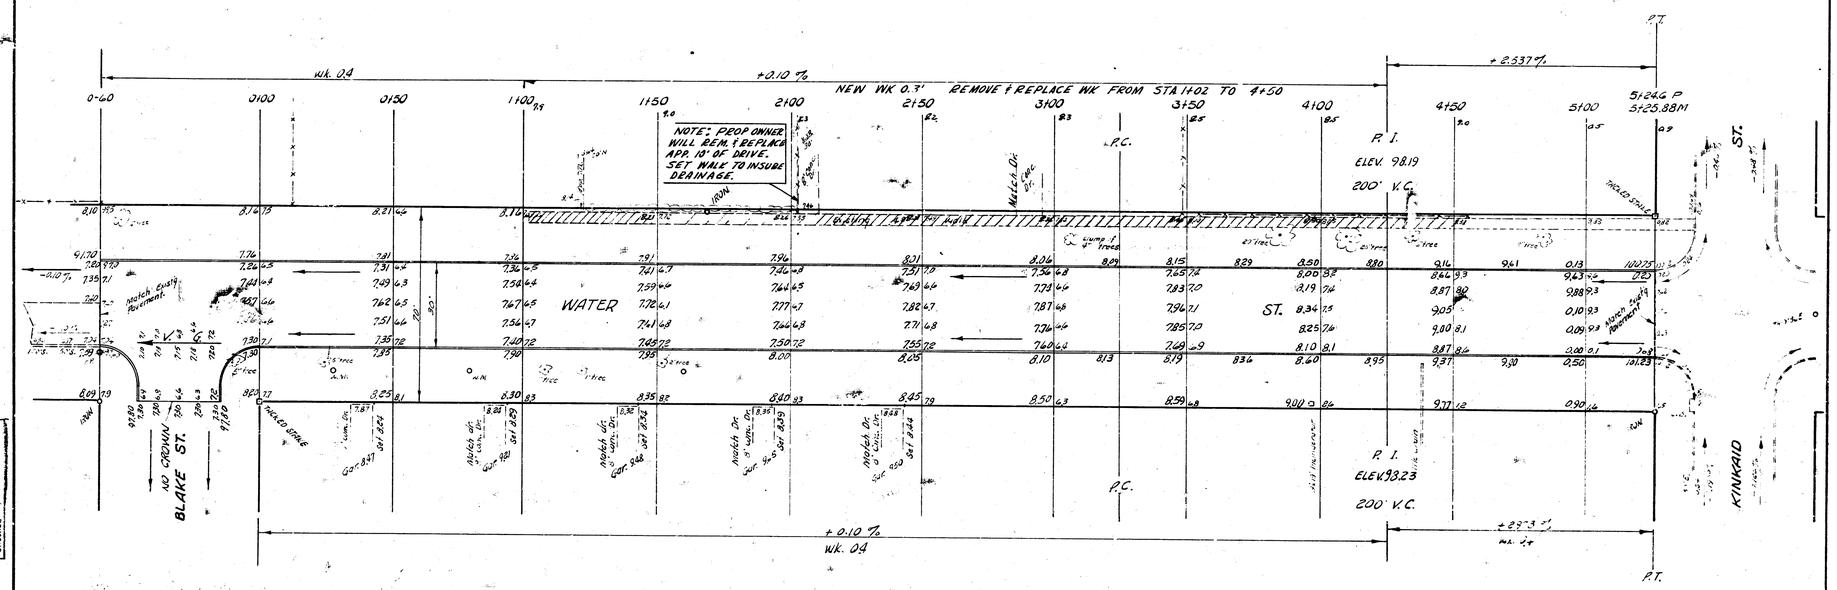

Survey Crews Bk. J.A.P. "35
Field J.W.
Eng.
Checked

WATER ST.

SL KINKAID AVE. TO SL BLAKE ST.

30' Conc. & Cb.

CITY OF WICHITA, KANSAS

B. E. SMITH CITY ENGINEER

JUNE 1957 PROJ. NO. 515-133