
B.M.=128.53 R.R. Spike N. Side P. Pole on S.E. Cor West Lynn & Ott.
B.M.=128.44 "G" in Globe W.L. Sabin on N. Curb Ott.
B.M.=129.23 R.R. Spike W. Side P. Pole. S. Side 16th St. at E.L.
Womers West Lynn 2nd Add.

Base Line is on Center Line.

Scale 1"= 20'

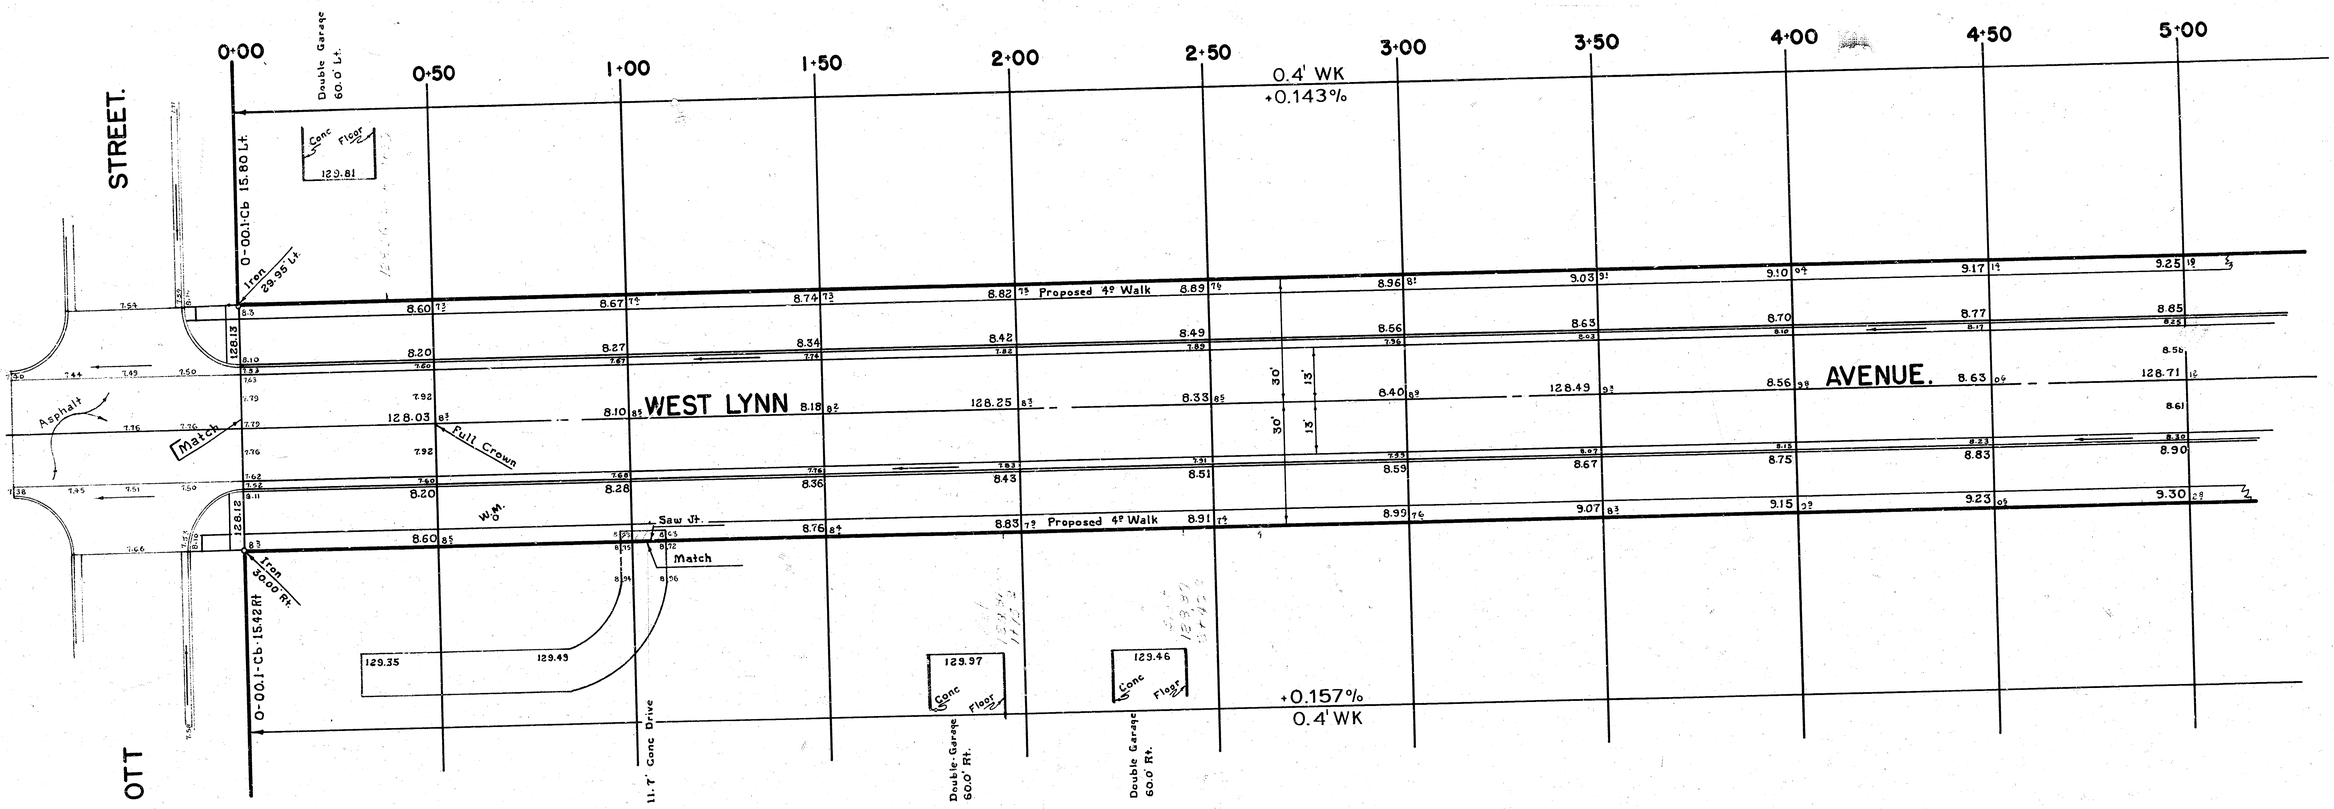

NOTE	To Field Engineer and Contractor
Grade parking for proposed sidewalk. Compact fill in sidewalk area.	
Sidewalk to be constructed by others.	

PROPERTY

EXCAVATION		COMP · FILL	
1,839.6	Cu Yds	126.7	Cu Yds
+10% 184.0	" "	+10% 12.7	" "
TOTAL 2,023.6	Cu Yds	TOTAL 139.4	Cu Yds

Sheet 1 of 3

WEST LYNN AVENU


N.L. OTT STREET to S.L. 16TH STRE

26'-2'-30' ASPHALTIC-CO

City of Wichita, Kansas

B.E. Smith City Engineer

Date: JUNE 1966 Proj No. C14-51

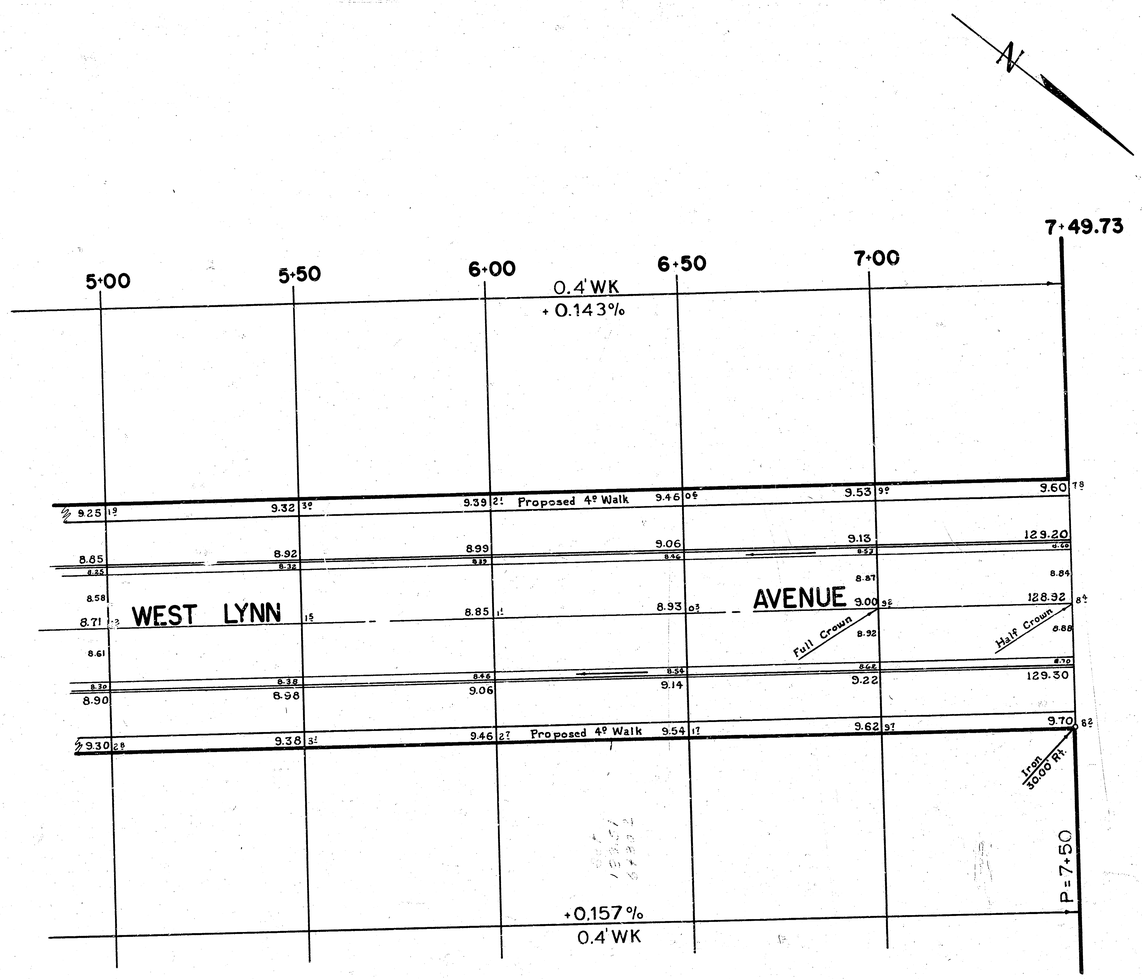
N
5+00
5+50
6+00
6+50
7+00
7+49.73
0.4' WK
+0.143%
9.25 19
9.32 30
9.39 21
Proposed 4º Walk
9.46 09
9.53 39
9.60 78
8.65
8.92
8.99
9.06
9.13
129.20
8.58
8.71
WEST LYNN 15
8.85 14
8.93 03
AVENUE
9.00 38
128.32 84
Full Crown
Half Crown
8.61
8.90
8.98
9.06
9.14
9.22
129.30
9.30 29
9.38 31
9.46 27
Proposed 4º Walk
9.54 17
9.62 37
9.70 82
Iron
30.00 Ft.
P = 7+50
+0.157%
0.4' WK

16TH STREET.

7+49.73 S.L. 167h St.

C.F.: 22.5
Cut: 0.0

C.F.: 21.8 Cuyds
Cut: 28.3 Cuyds

7+00

C.F: 1.2
Cut: 22.0

Cut: 120.4 Cuyds
C.F: 1.1 Cuyds

6+50

C: 108.0

Cut: 243.5

6+00

C: 155.0

Cut: 310.2 Cuyds

5+50

C: 180.0

Cut: 167.6 Cuyds

5+25

C: 182.0

Cut: 160.6 Cuyds

5+00

C: 165.0

Cut: 262.1 Cuyds

4+50

C: 118.0

Cut: 187.6 Cuyds

4+00

C: 84.6 C.F: 0.0

Cut: 112.0 Cuyds
C.F: 2.0 Cuyds

3+50

C.F: 0.0

C: 36.4
C.F: 2.2

C.F: 2.2

Cut: 54.8 Cuyds
C.F: 10.6 Cuyds

3+00

C.F: 2.2

C: 22.8
C.F: 3.2

C.F: 1.0

Cut: 36.3 Cuyds
C.F: 21.5 Cuyds

2+50

C.F: 5.5

C: 16.4
C.F: 14.0

C.F: 3.5

Cut: 27.4 Cuyds
C.F: 24.3 Cuyds

2+00

C.F: 6.0

C: 13.2
C.F: 12.2

C.F: 0.2

Cut: 22.8 Cuyds
C.F.: 17.3 Cuyds

1+50

C.F: 6.5

C: 11.4
C.F: 6.5

C.F: 0.0

Cut: 34.1 Cuyds
C.F: 10.3 Cuyds

1+00

C.F: 5.3

C: 25.4
C.F: 5.3

Cut: 43.0 Cuyds
C.F: 10.4 Cuyds

0+50

C.F: 5.2

C: 21.0
C.F: 5.3

Cut: 19.6 Cuyds
C.F: 3.7 Cuyds

0+25

C.F: 2.1

C: 20.0
C.F: 2.1

Cut: 17.9 Cuyds
C.F: 1.4 Cuyds

0+00 N.L. OTT STREET.

30 20 10 0 10 20 30

℄

TOTAL

SHEET 3 of 3
PROJ No C 14-51