Tandy St.
Kringler CC

BM. 1156.1 Standard NW corner Buffum & Fronklin.
BM. 1170.7 Iron in monument SW corner Buffum & River Blvd.

NOTE: Brick piers back of curb are not to be disturbed.

BUFFUM
Asph. 5" base & 1½" chat & binder

FAULKNER
Asph. Conc. 5" base & mat

WEST RIVER BLVD.

RIVER

WEST

Install 2-15 CB

Rebuild CB

Remove Sep. Cb. & 30" Pvt.

Remove

Conc.

+0.108%

+0.224%

-0.395%

+0.12%

NOTE:
All new base is listed as cubic yards concrete.

1/6

WEST RIVER BOULEVARD
EL BUFFUM to S.L. PARKER
REPAVE & CB.
CITY OF WICHITA, KANS.
L.K. WHITE CITY ENGINEER
NOV. 1950 PROJ. NO. C10-213

BM. 117.27 Iron in Mon. SE. corner Faulkner & River Blvd.

FAULKNER S. Base 2" Iron Asph. Cond.

None pay item, included in walk bid.

+0.263%

0+00 17±

0+50 8±

1+00 8±

1+50 8±

2+00 8±

2+50 8±

3+00 6±

3+42.5

342.86'

5' Wk.

Remove & replace hitching post

Remove Sep. Cb. & 30" Pvt.

RIVER BL'VD.

WEST

Remove Sep. Cb. & 30" Pvt.

Remove Sep. Cb. & 30" Pvt.

Remove Sep. Cb. & 30" Pvt.

4+06 P.C.

4+31 P.T. 50'VC. 117.08

4+50 P.T.

5+00

5+50

6+00

6+50

7+00 P.C.

7+25

7+50 P.T. 100'VC. 117.80

7+75

8+00 P.T.

8+12.7

8+50

9+00

+0.226%

+0.484%

-0.395%

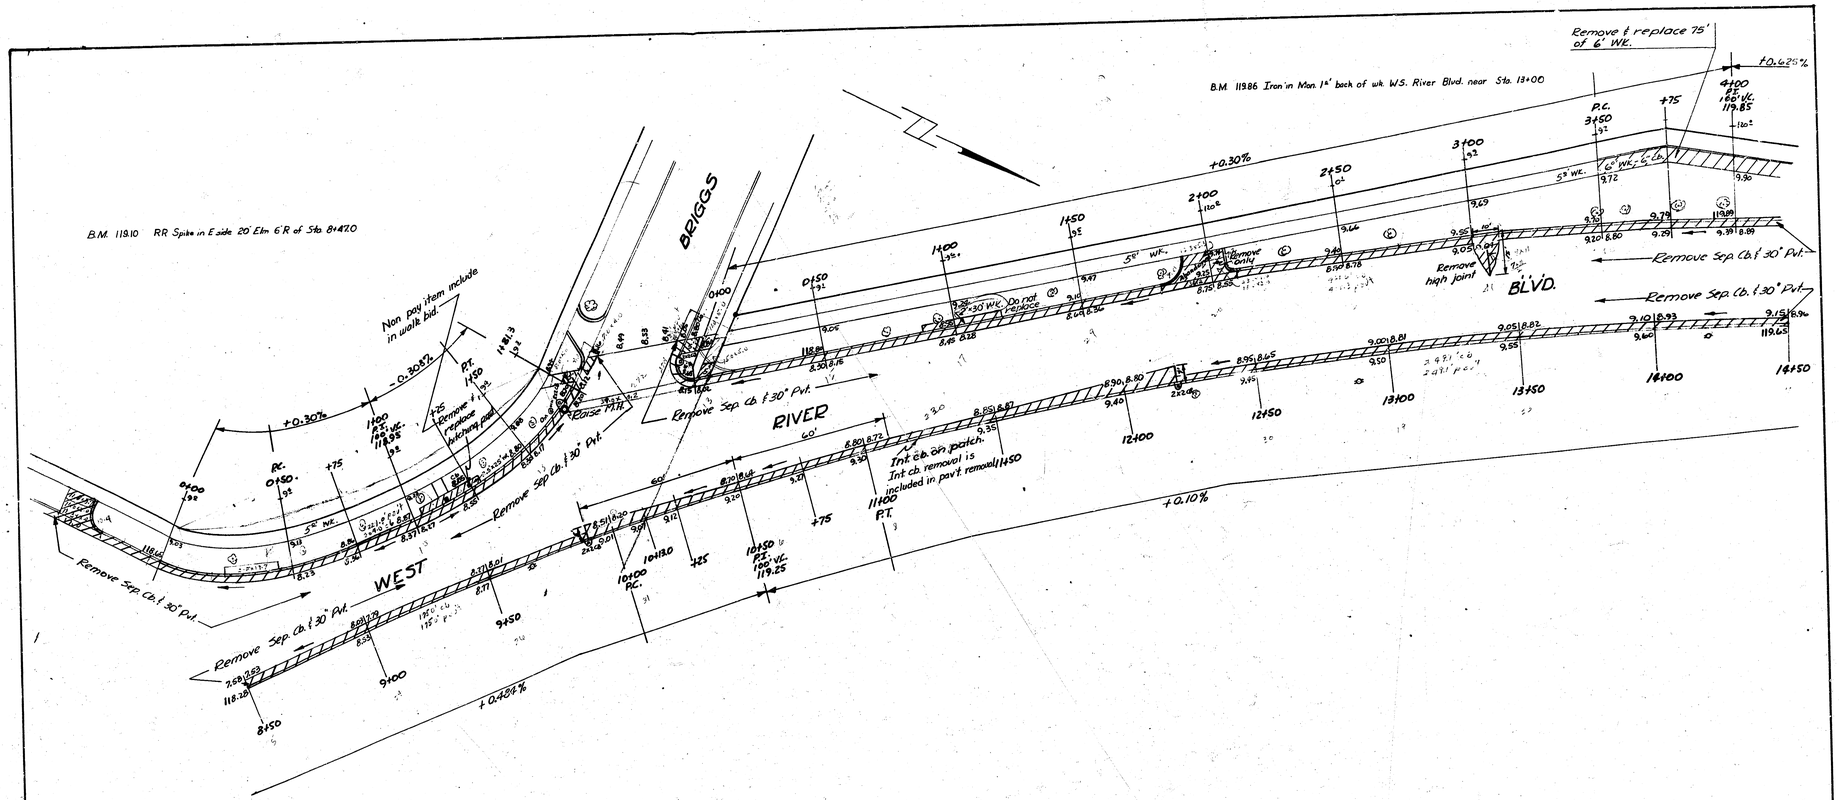
LITCHFIELD Sep. Cb. & 30" Pvt.

Remove Sep. Cb. & 30" Pvt.

L. R. WHITE REGISTERED ENGINEER

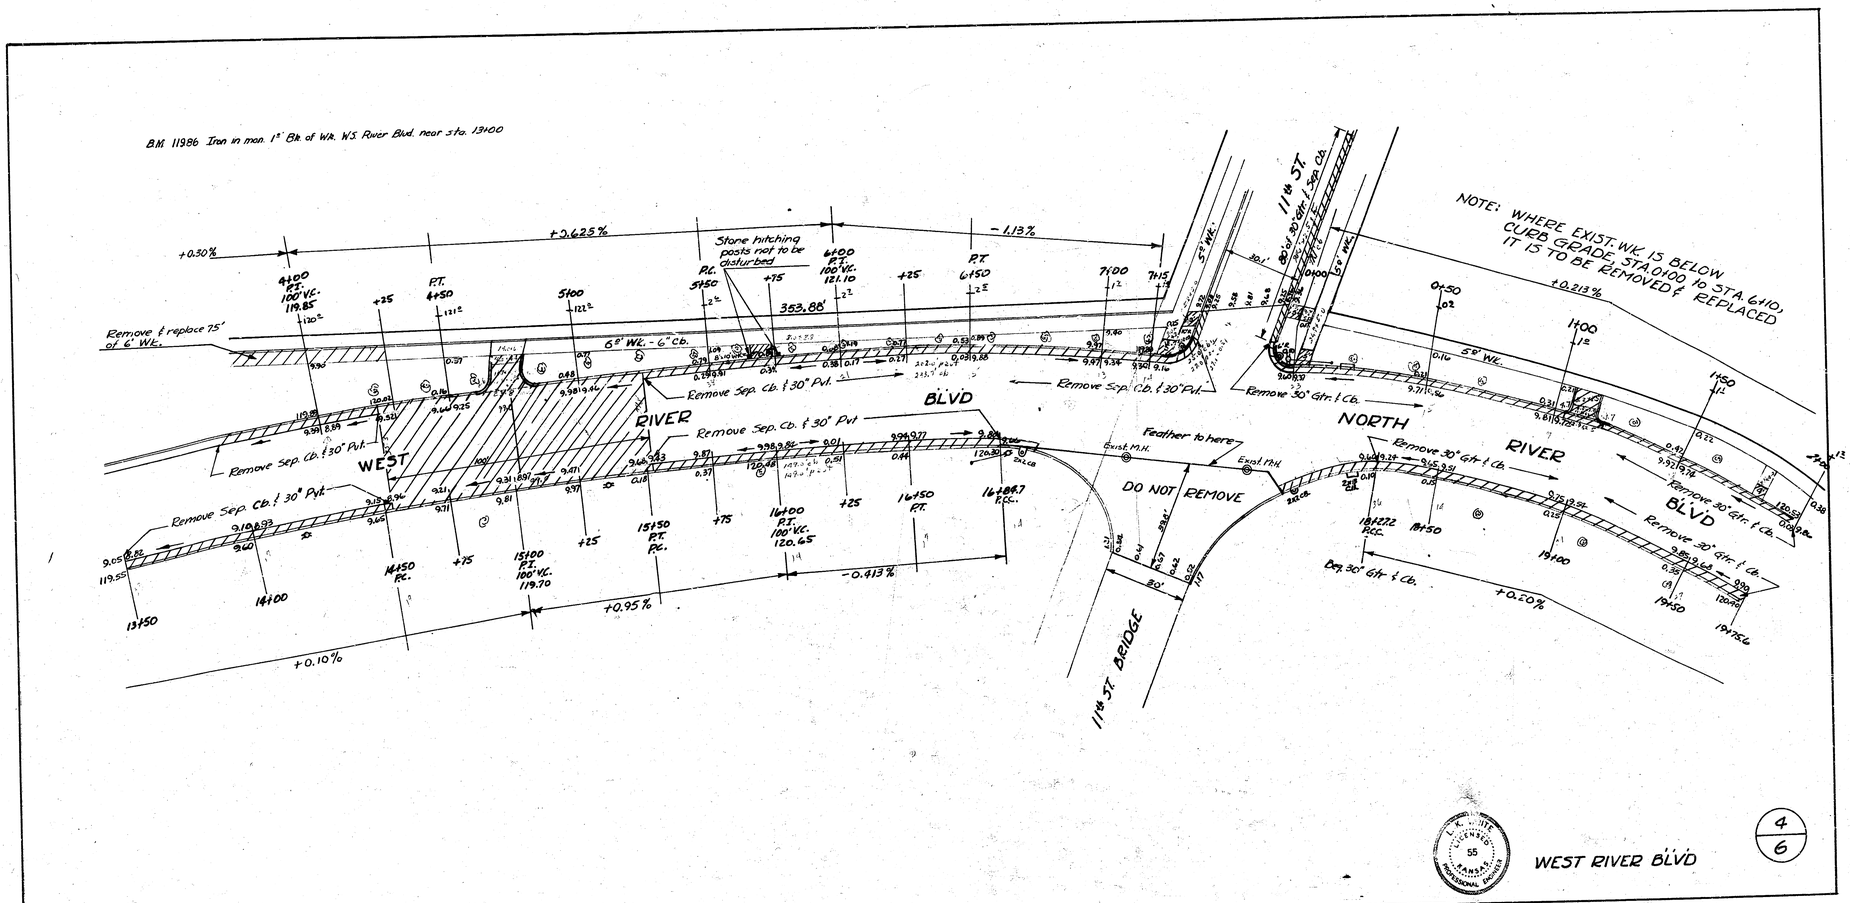
WEST RIVER BL'VD

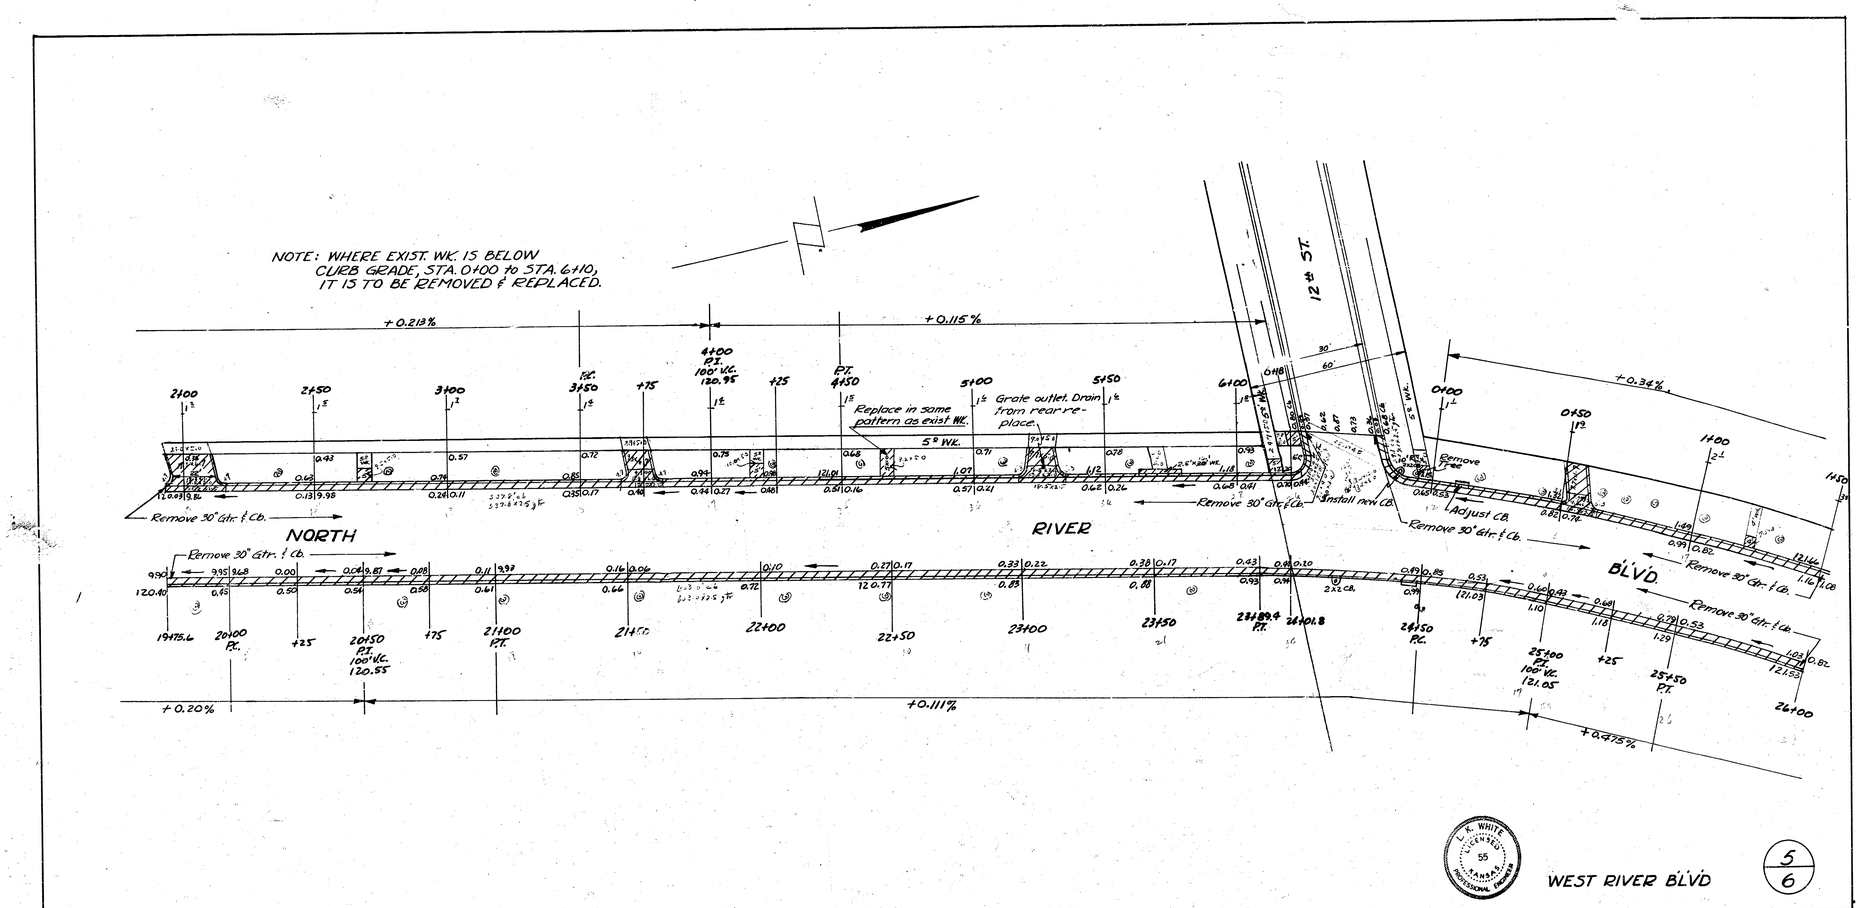
2/6

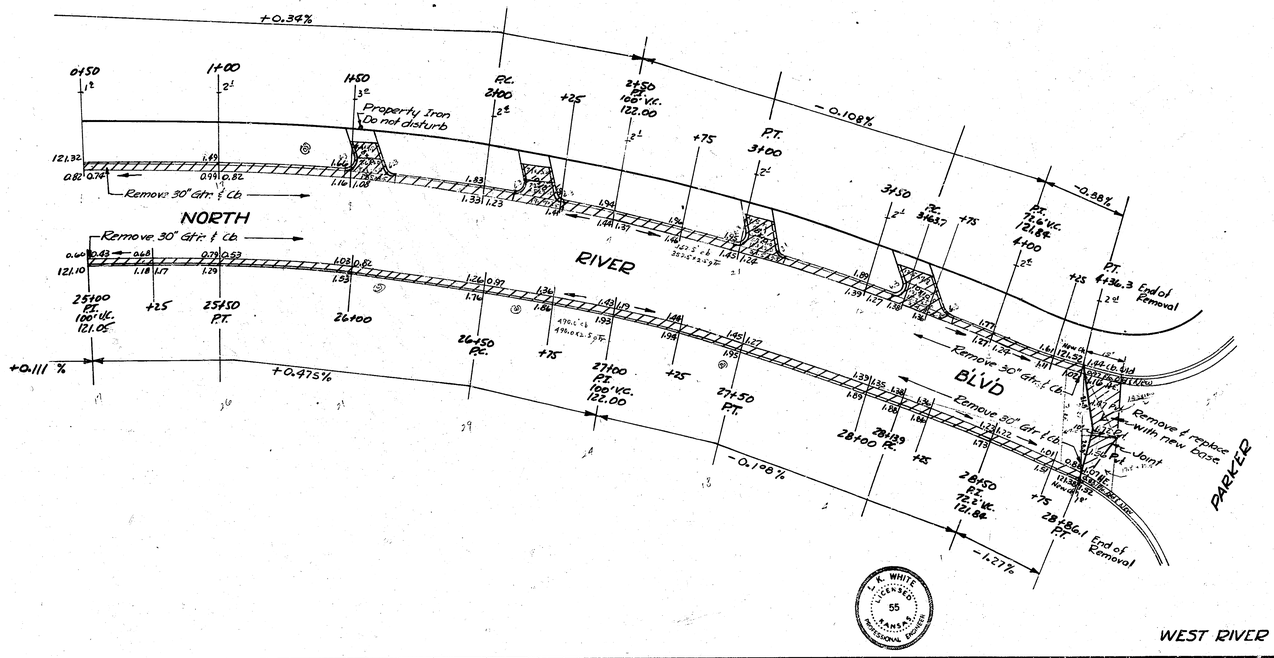


WEST RIVER BLVD

3/6


B.M. 11986 Iron in mon. 1' Blk. of Wk. W.S. River Blvd. near sta. 13+00
+0.30%
+2.625%
-1.13%
Stone hitching posts not to be disturbed
353.88'
Remove & replace 75' of 6' Wk.
6' Wk. - 6" Cb.
Remove Sep. Cb. & 30" Pvt.
WEST RIVER BLVD
Remove Sep. Cb. & 30" Pvt
Feather to here
Exist. M.H.
DO NOT REMOVE
11th ST.
36' of 30" Gtr. & Sep. Cb.
5' Wk.
NOTE: WHERE EXIST. WK. IS BELOW CURB GRADE, STA. 0+00 TO STA. 6+10, IT IS TO BE REMOVED & REPLACED
+0.213%
Remove 30" Gtr. & Cb.
NORTH RIVER BLVD
Dep. 30" Gtr. & Cb.
+0.20%
+0.10%
+0.95%
-0.413%
11th ST. BRIDGE
L. K. WHITE LICENSED KANSAS PROFESSIONAL ENGINEER 55
WEST RIVER BLVD
4/6


NOTE: WHERE EXIST. WK. IS BELOW CURB GRADE, STA. 0+00 to STA. 6+10, IT IS TO BE REMOVED & REPLACED.
+0.21%
+0.115%
2+00
2+50
3+00
P.C. 3+50
+75
4+00 P.C. 100' V.C. 120.95
+25
P.T. 4+50
5+00
5+50
6+00
Replace in same pattern as exist WK.
5' WK.
Grate outlet. Drain from rear replace.
12th ST.
30'
60'
0+00
0+50
1+00
1+50
+0.34%
Remove
Adjust C.B.
Install new C.B.
Remove 30" Gtr. & Cb.
NORTH
RIVER
BLVD
+0.20%
+0.111%
+0.475%
19+75.6
20+00 P.C.
20+50 P.I. 100' V.C. 120.55
21+00 P.T.
21+50
22+00
22+50
23+00
23+50
23+89.9 P.T.
24+01.8
24+50 P.C.
25+00 P.T. 100' V.C. 121.05
25+50 P.I.
26+00
2x2 C.B.
K. WHITE LICENSED 55 KANSAS PROFESSIONAL ENGINEER
WEST RIVER BLVD
5/6


+0.34%
0+50
1+00
1+50
P.C.
2+00
+25
2+50
P.C.
100' V.C.
122.00
+75
P.T.
3+00
-0.108%
3+50
P.C.
3+63.7
+75
P.T.
72.6' V.C.
121.84
4+00
-0.38%
Property Iron
Do not disturb
121.32
0.82
0.76
Remove 30" Gtr. & Cb.
NORTH
RIVER
BLVD
Remove 30" Gtr. & Cb.
Remove 30" Gtr. & Cb.
Remove 30" Gtr. & Cb.
121.10
25+00
P.C.
100' V.C.
121.05
+25
25+50
P.T.
26+00
26+50
P.C.
+75
27+00
P.T.
100' V.C.
122.00
+25
27+50
P.T.
28+00
P.C.
+25
28+50
P.C.
72.6' V.C.
121.84
+75
28+86.1
P.T.
End of
Removal
4+36.3
End of
Removal
+0.111 %
+0.975%
-0.108%
-1.27%
Remove & replace
with new base.
Exp. Joint
Ad. P.I.
PARKER
WEST RIVER BLVD
W. K. WHITE
LICENSED
55
KANSAS
PROFESSIONAL ENGINEER

6
6

N S 12