
B.M. 124.35 "G" In Globe West Of Center Of We @ N.L. 23RD St On E'ly Ne. E.R.L Wellington Place
B.M. 125.42 Step B.M. N. Face 10" Elm 5' So. & 15' East Of N.E. Prop Iron Wellington Place & 24TH
B.M. 125.53 #60 Spike W. Face 12" Elm 23' N. Of N.E. Iron Wellington Place & 24TH
Stationing & Base Line & Wellington Place

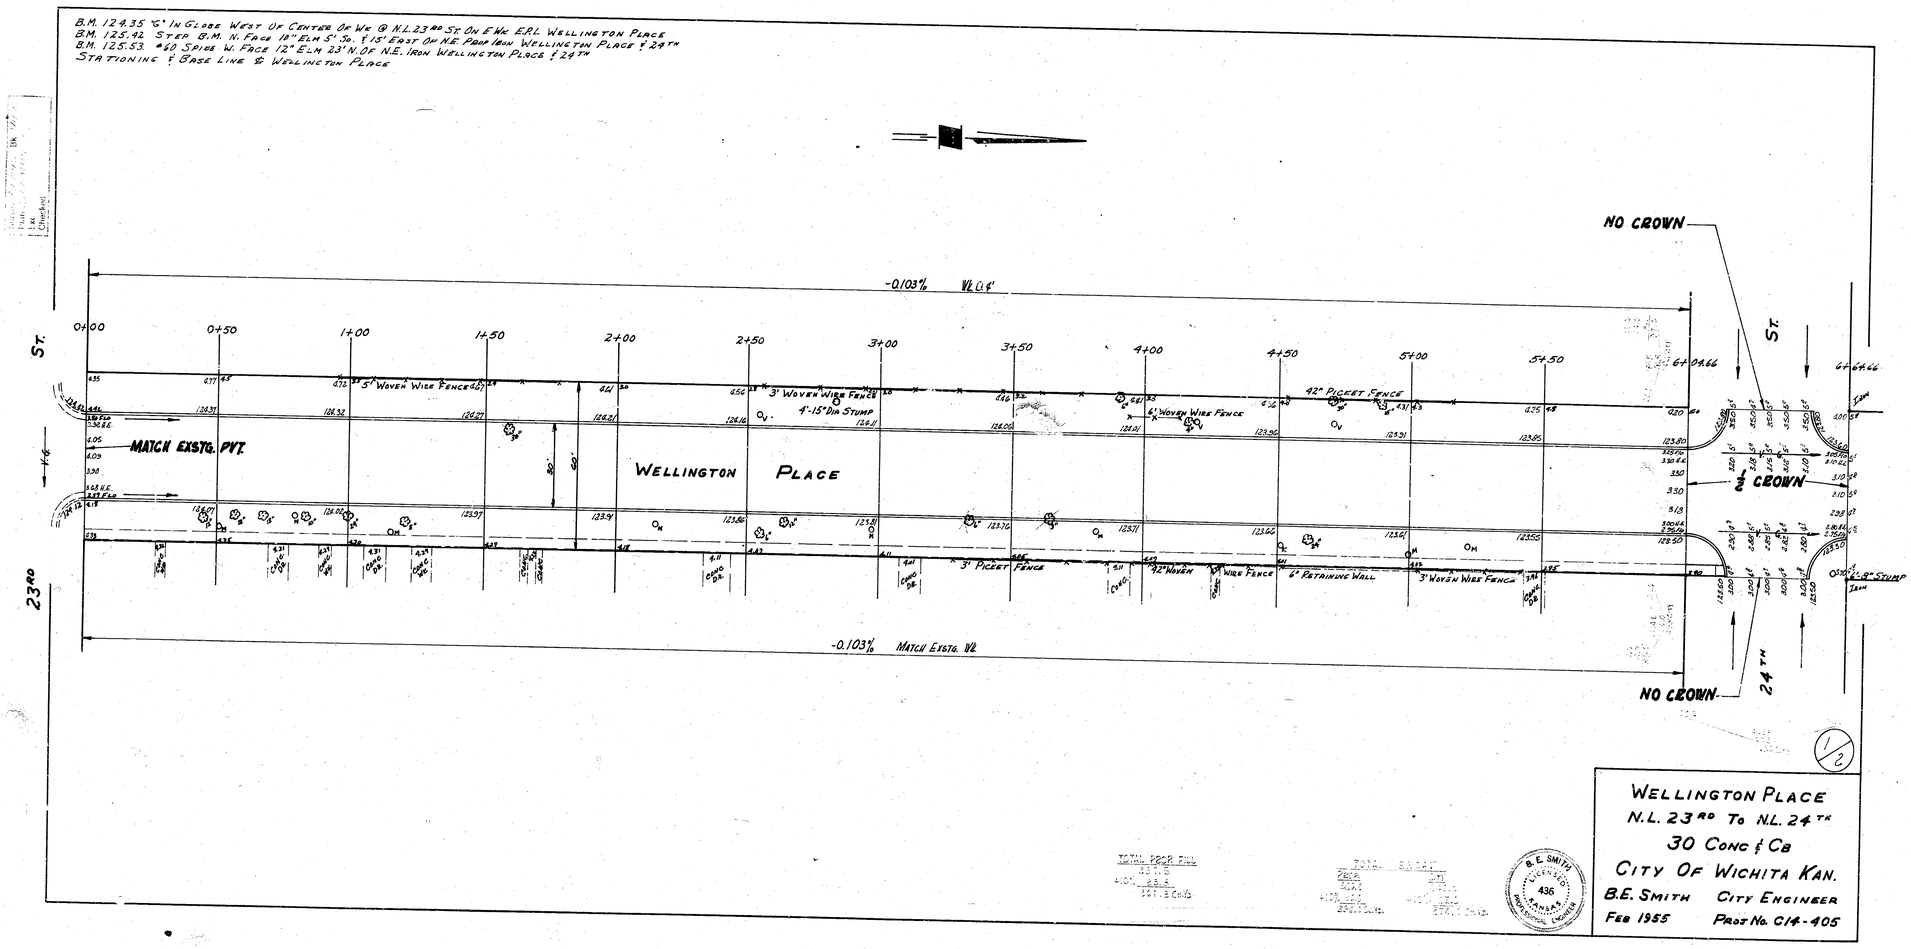

WELLINGTON PLACE
N.L. 23RD To N.L. 24TH
30 Conc & CB
CITY OF WICHITA KAN.
B.E. SMITH CITY ENGINEER
FEB 1955 PROJ No. C14-405

B. E. SMITH
LICENSED
436
KANSAS
CIVIL ENGINEER