
B.M. 144.41 "G" in Globe, W. end of S.W. Radius of Peach Tree Lane & Bonnie Brae.

B.M. 144.76 "G" in Globe, Top N. Curb Peach Tree Lane @ W.L. West Parkway.

B.M. 145.92 "G" in Globe top S. Curb Willowbrook @ W.L. West Park Way

N

Scale: 1" = 20'

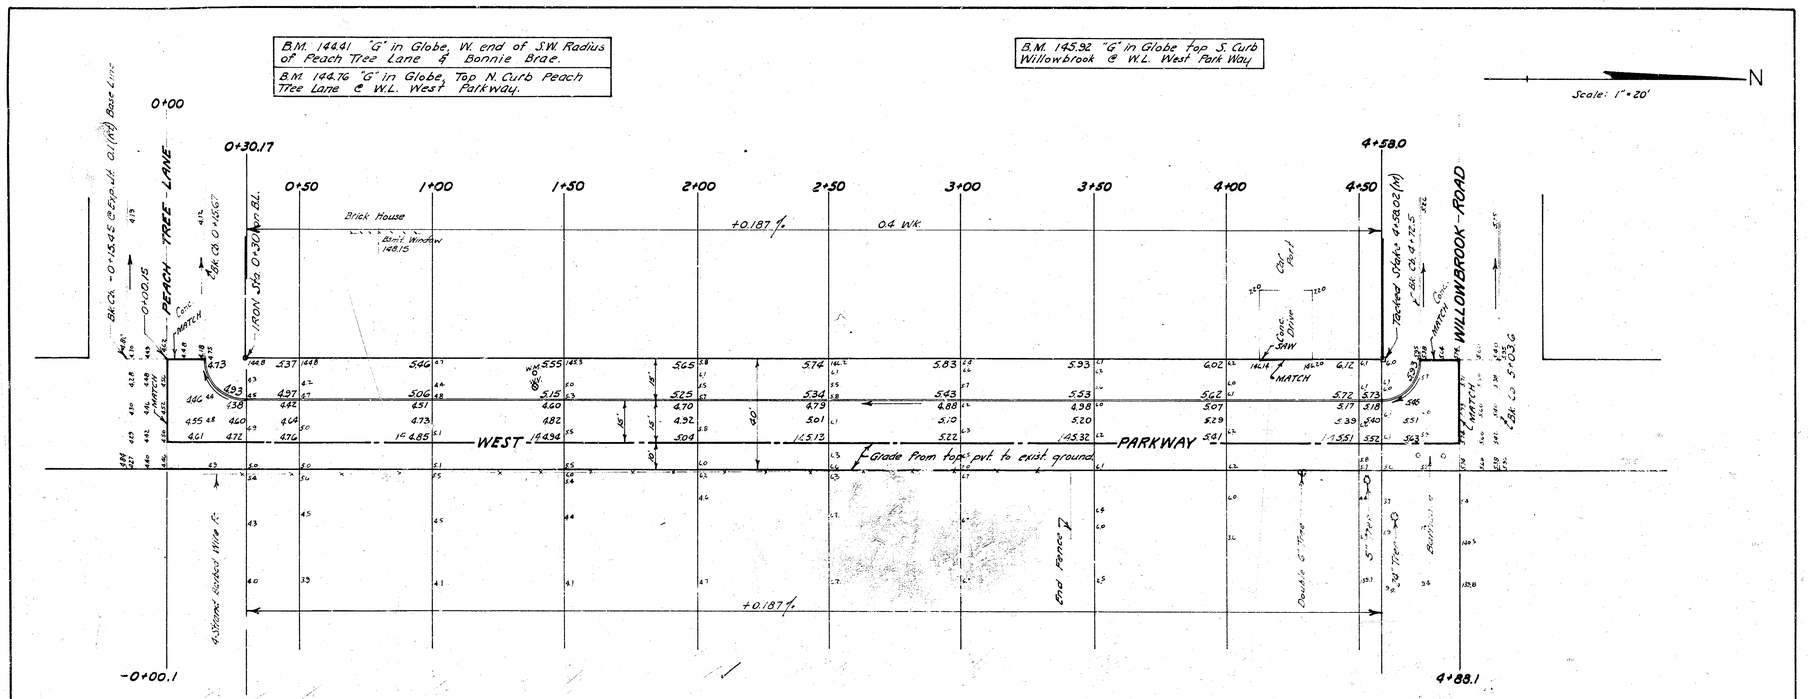

PROPERTY EXCAVATION		CITY EXCAVATION	
	423 Cu. Yds.		42 Cu. Yds.
+10%	42 "		4 "
Totals	465 Cu. Yds.		46 Cu. Yds.

WEST ½ WEST PARKWAY
FROM E PEACH TREE LANE
TO E WILLOW BROOK ROAD
15'-6" Conc. & Int. Curb
B.E. SMITH CITY ENGINEER
CITY OF WICHITA, KANSAS
Date: Sept. 1914

Proj. No. C14-57