
PLOTTED: Friday, August 21, 2026 @ 12:16PM

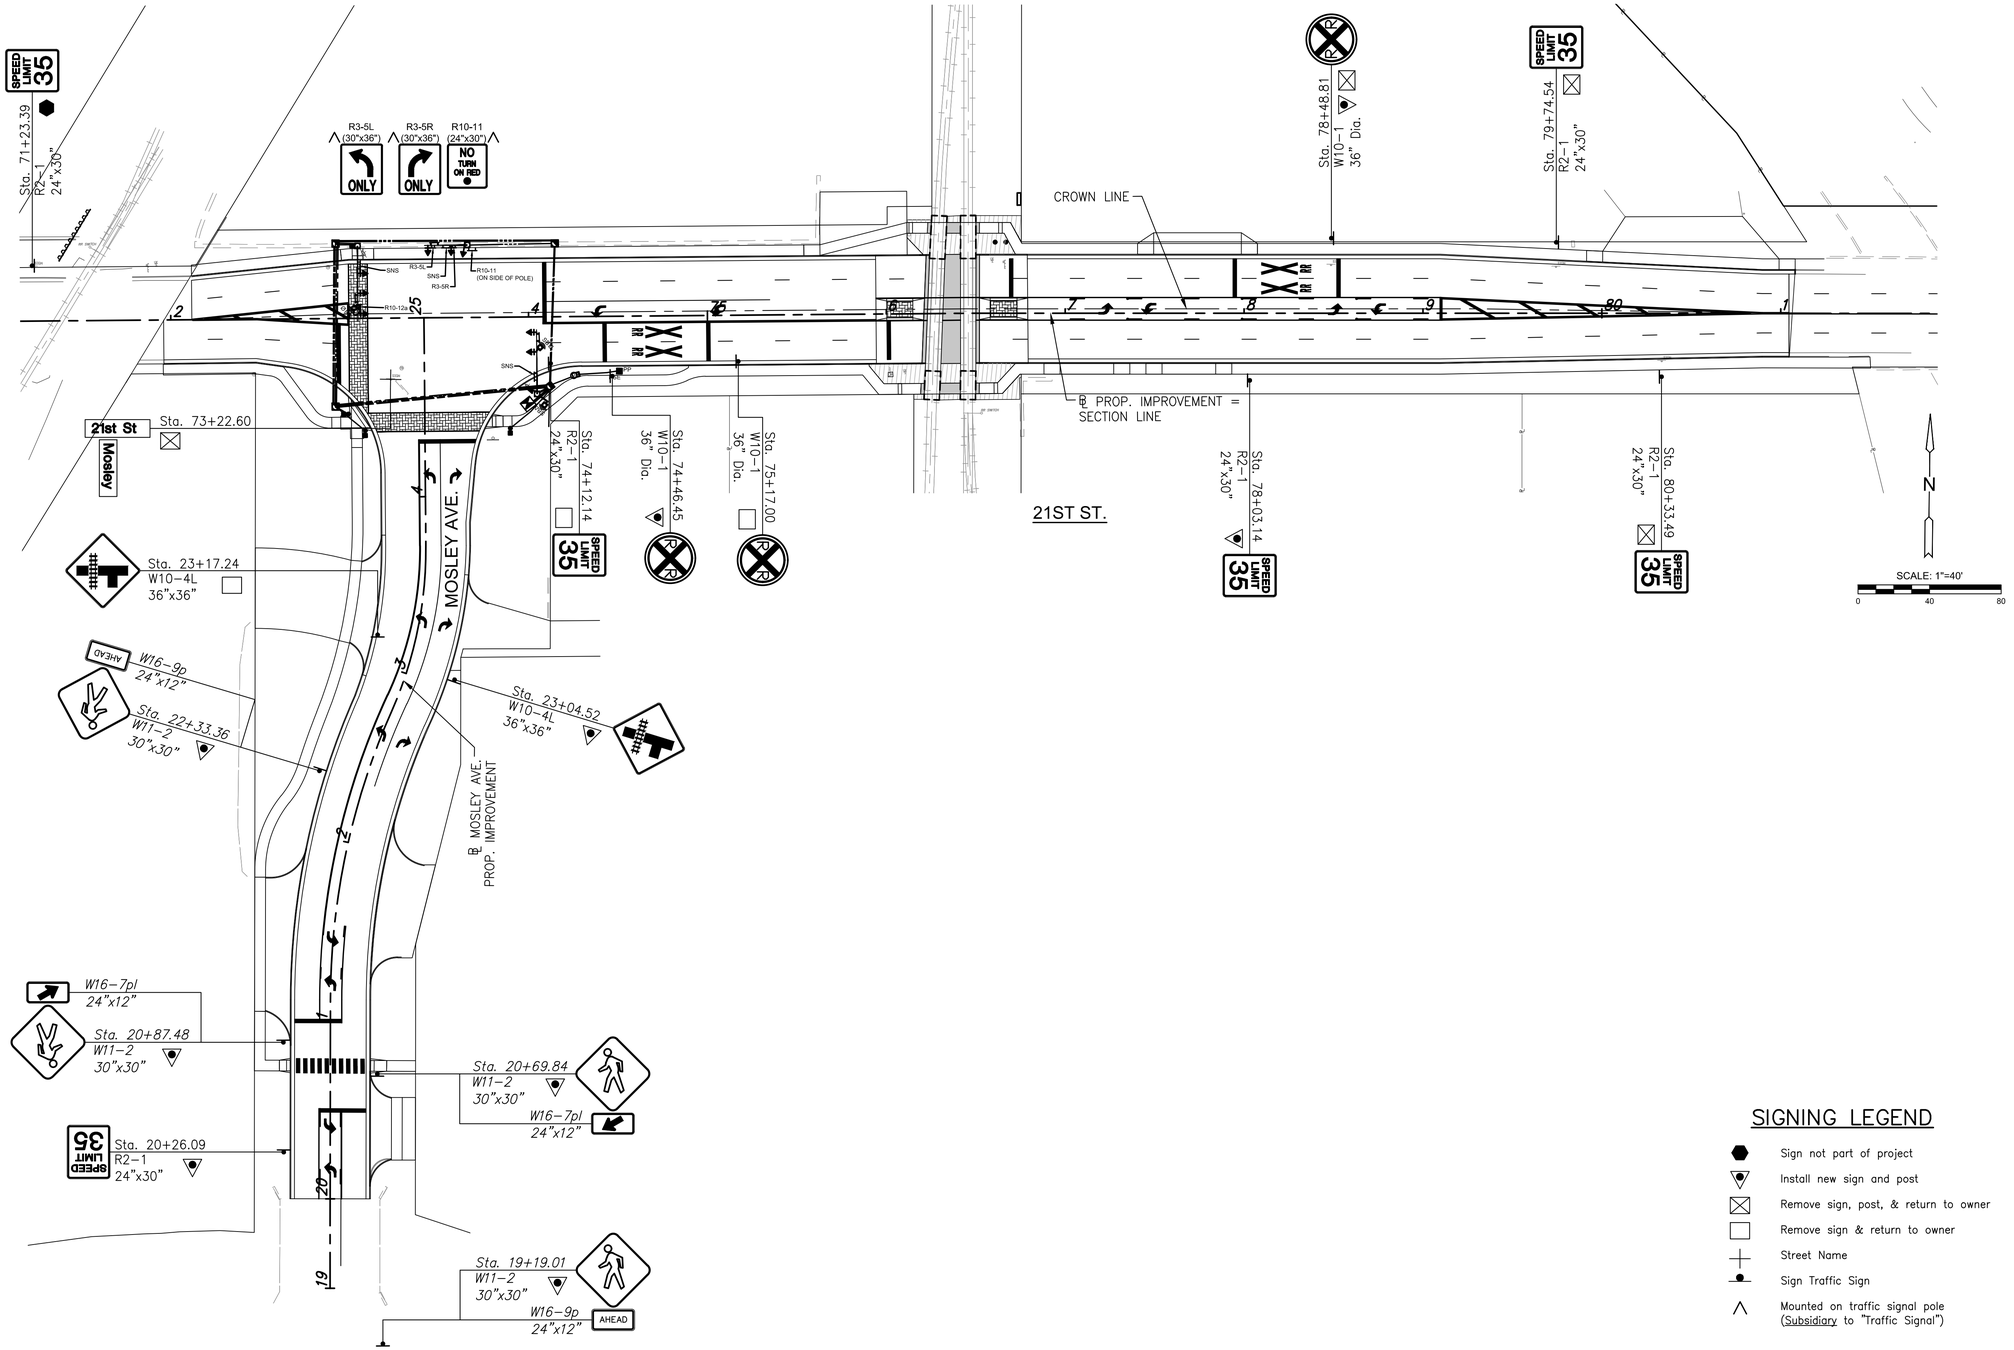

SIGNING LEGEND

- Sign not part of project
- Install new sign and post
- Remove sign, post, & return to owner
- Remove sign & return to owner
- Street Name
- Sign Traffic Sign
- Mounted on traffic signal pole (Subsidiary to "Traffic Signal")

MKEC
Wichita, KS • 316-684-9600

STREET IMPROVEMENTS FOR

21ST ST - MOSLEY TO I-135

PHASE 2

©2026
MKEC Engineering
All Rights Reserved
www.mkec.com
These drawings and their contents, including, but not limited to, all concepts, designs, & ideas are the exclusive property of MKEC Engineering (MKEC), and may not be used or reproduced in any way without the express consent of MKEC.

SIGNING PLAN

PROJECT NO.	472-2022-085792
DATE	08-21-2026
SCALE	1"=40'

DESIGNED	DRAWN	CHECKED
JRA	RAM	SLF

NO.	REVISION	DATE

SHEET NO.

101 OF 135

J:\PROJECTS\2021\2101910455_COW_21ST STREET FROM MOSLEY TO I-135\00 210455 CAD\SHTS\105 CIVIL\PAVP\PHASE 2\210455 SIGNING PLAN PH2.DWG