PLOTTED: Friday, August 21, 2026 @ 12:17PM

NOTE: CONTRACTOR TO COORDINATE TIMING OF PHASE 1A WITHIN PHASE 1 WITH IMPACTED PROPERTY OWNERS AND THE ENGINEER.

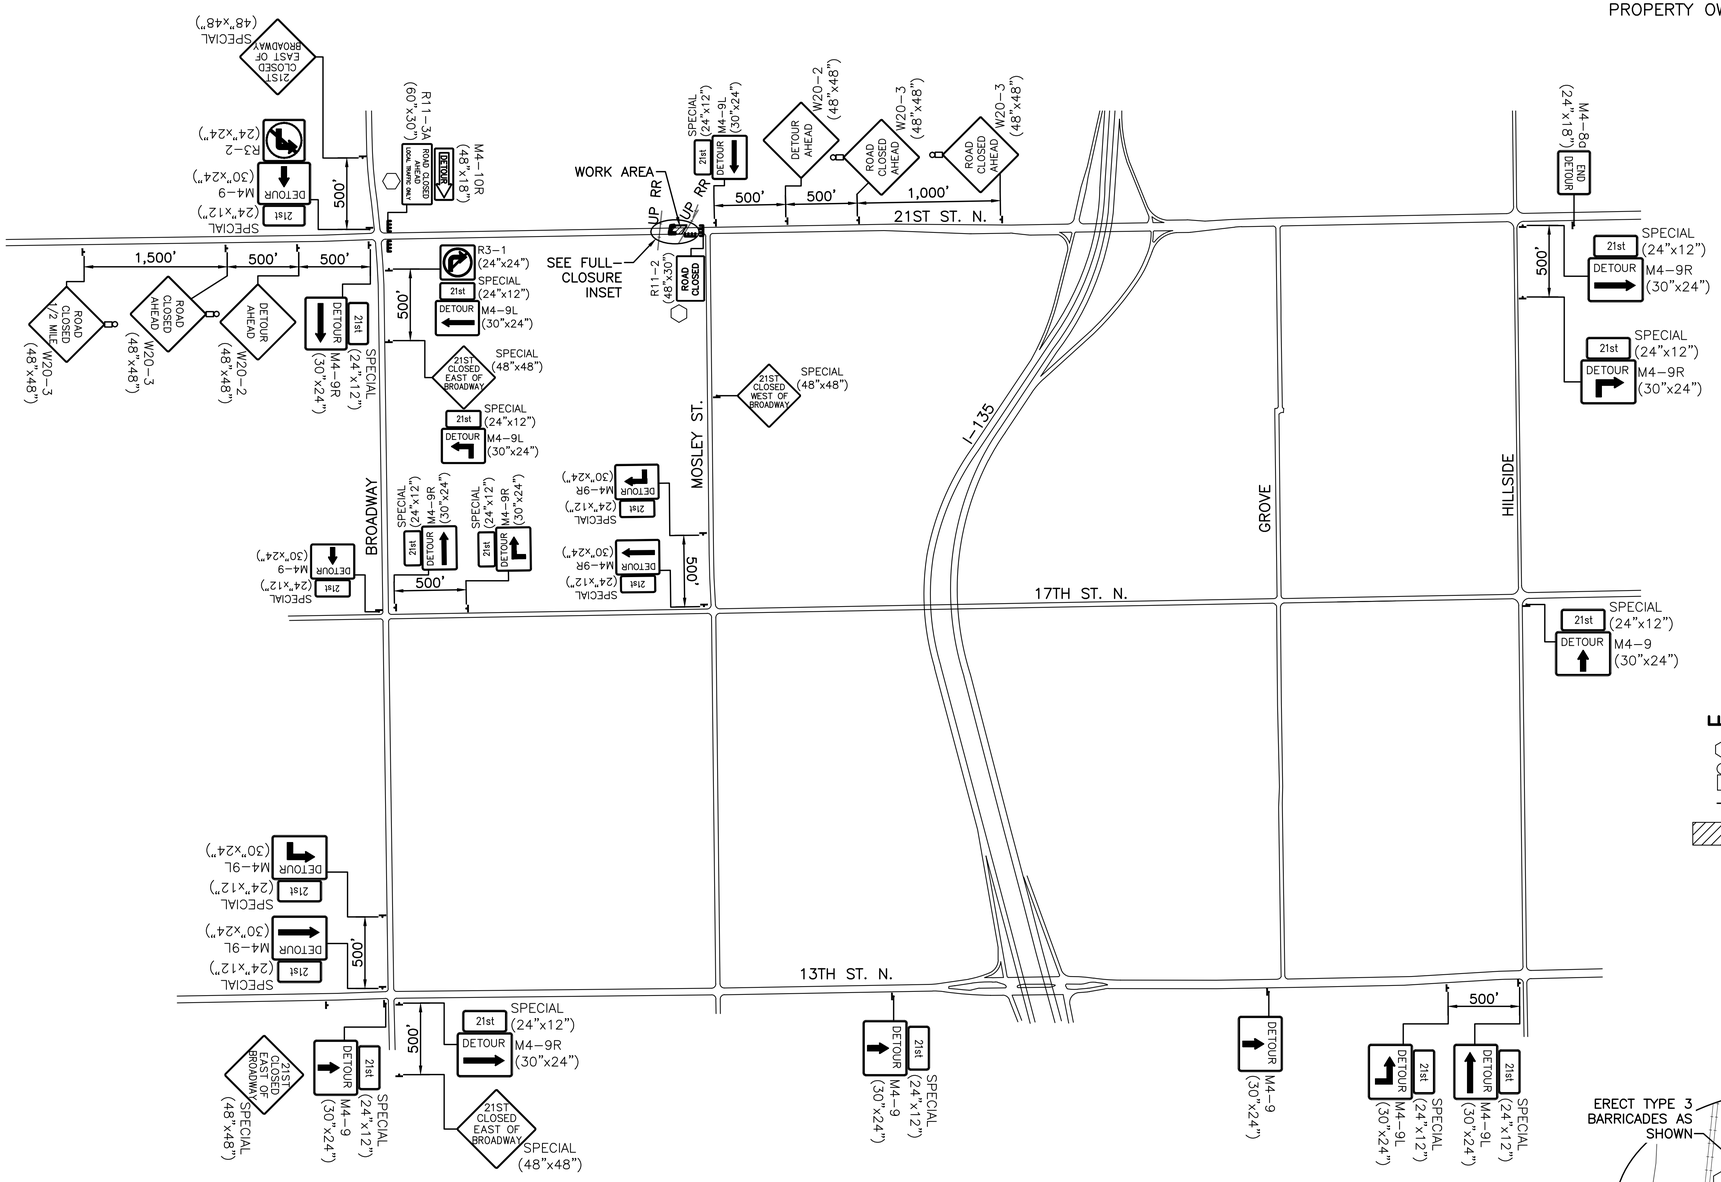

PHASE 1A - TRAFFIC DETOUR

N.T.S.

LEGEND

- Type III Barricades with lights
- Mount On Type III Barricade
- Type B Warning Light
- Sign
- Work Space

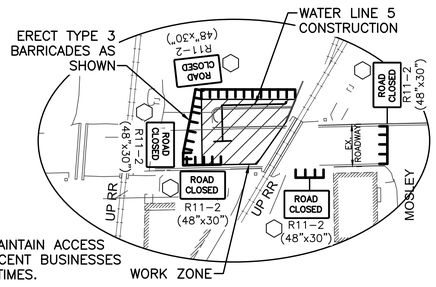

FULL-CLOSURE INSET

N.T.S.

MKEC
Wichita, KS • 316-684-9600

21ST ST - MOSLEY TO I-135

STREET IMPROVEMENTS FOR

PHASE 2

©2026
MKEC Engineering
All Rights Reserved
www.mkec.com
These drawings and their contents, including, but not limited to, all concepts, designs, & ideas are the exclusive property of MKEC Engineering (MKEC), and may not be used or reproduced in any way without the express consent of MKEC.

TRAFFIC CONTROL - PHASE 1A

PROJECT NO.	472-2022-085792
DATE	08-21-2026
SCALE	NTS

DESIGNED	DRAWN	CHECKED
SLF	WNJ	JRA

NO.	REVISION	DATE

SHEET NO.

106 OF 135

J:\PROJECTS\2021\2101010455_COW_21ST STREET FROM MOSLEY TO I-135\00 210455 CAD\SHTS\05 CIVIL\TRAFFIC\210455-TC PH 1A.DWG