
PLOTTED: Friday, August 21, 2026 @ 12:17PM

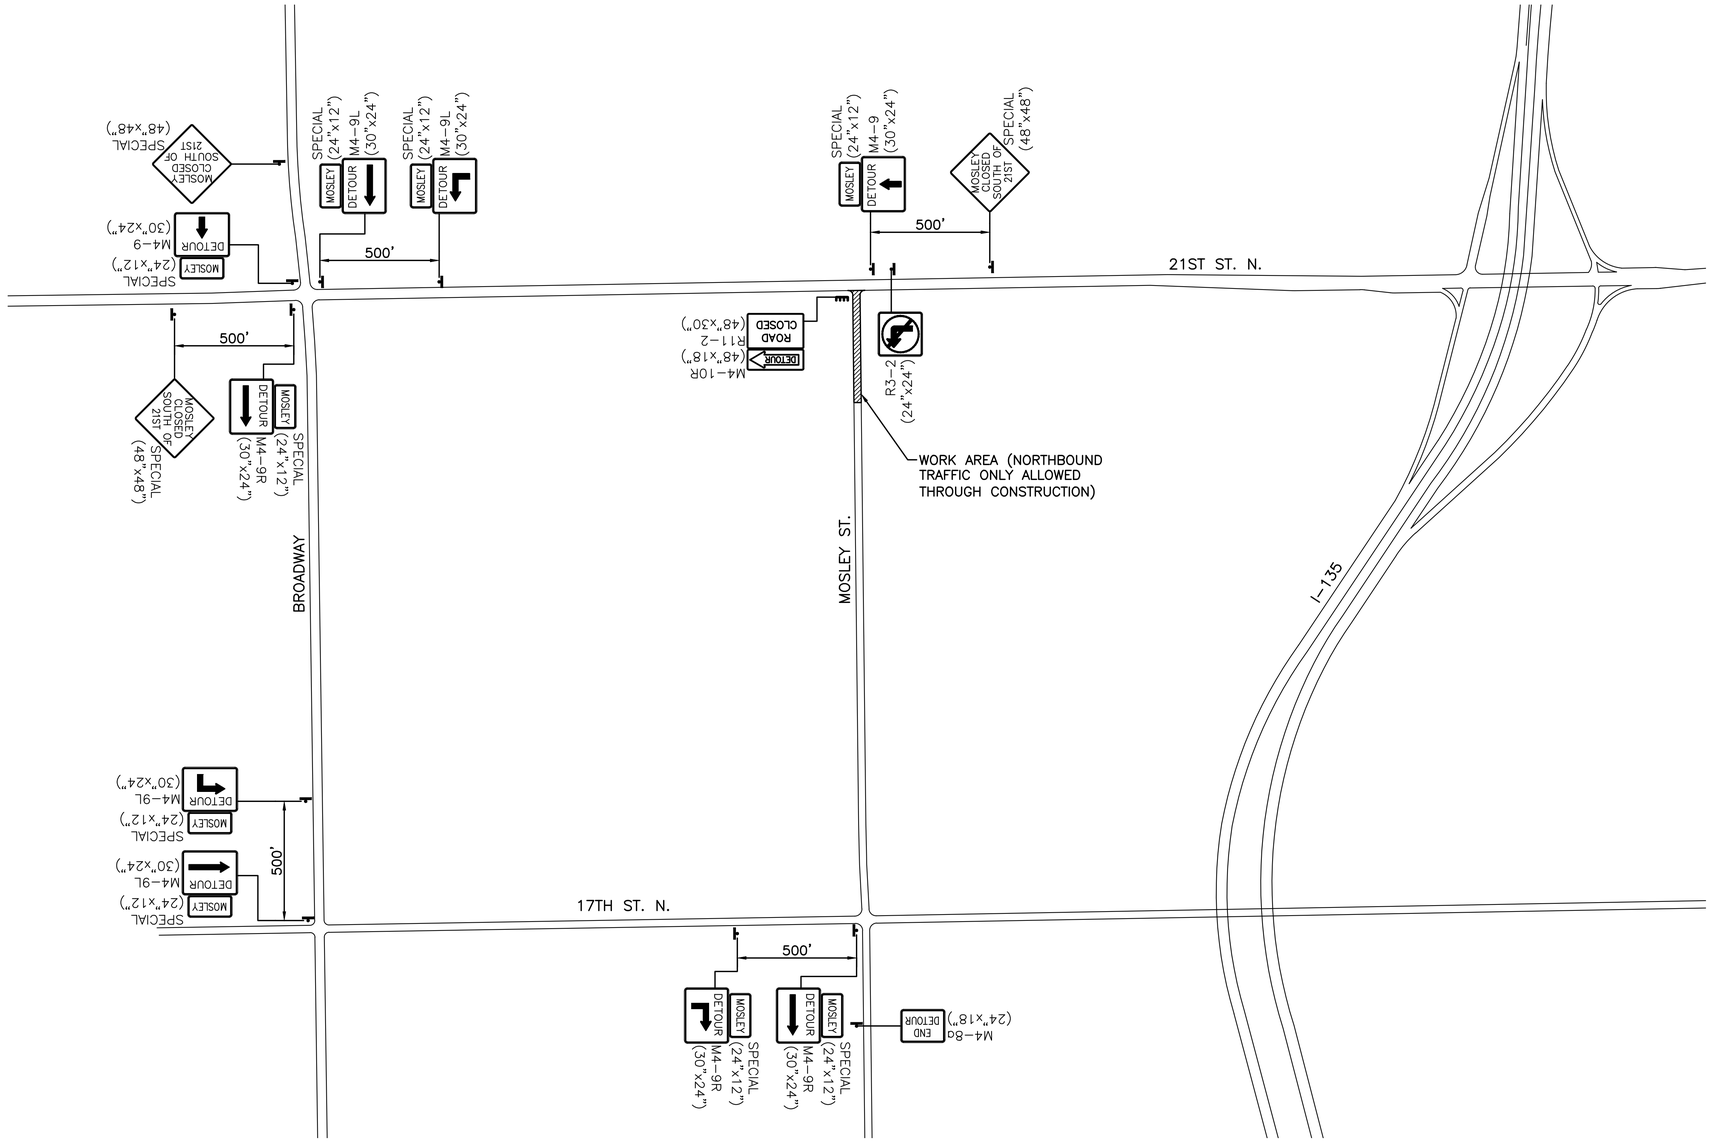

PHASE 3 - TRAFFIC DETOUR

N.T.S.

MKEC
Wichita, KS • 316-684-9600

STREET IMPROVEMENTS FOR

21ST ST - MOSLEY TO I-135

PHASE 2

©2026
MKEC Engineering
All Rights Reserved
www.mkec.com
These drawings and their contents, including, but not limited to, all concepts, designs, & ideas are the exclusive property of MKEC Engineering (MKEC), and may not be used or reproduced in any way without the express consent of MKEC.

TRAFFIC CONTROL - PHASE 3 DETOUR

PROJECT NO.	472-2022-085792
DATE	08-21-2026
SCALE	NTS

DESIGNED	DRAWN	CHECKED
JRA	WNJ	SLF

NO.	REVISION	DATE

SHEET NO.

109 OF 135

J:\PROJECTS\2021\210101\0455_COW_21ST STREET FROM MOSLEY TO I-135\00 210455 CAD\SHTS\05 CIVIL\TRAFFIC\210455-TC-PH 3 DETOUR.DWG