
PLOTTED: Friday, August 21, 2026 @ 12:18PM

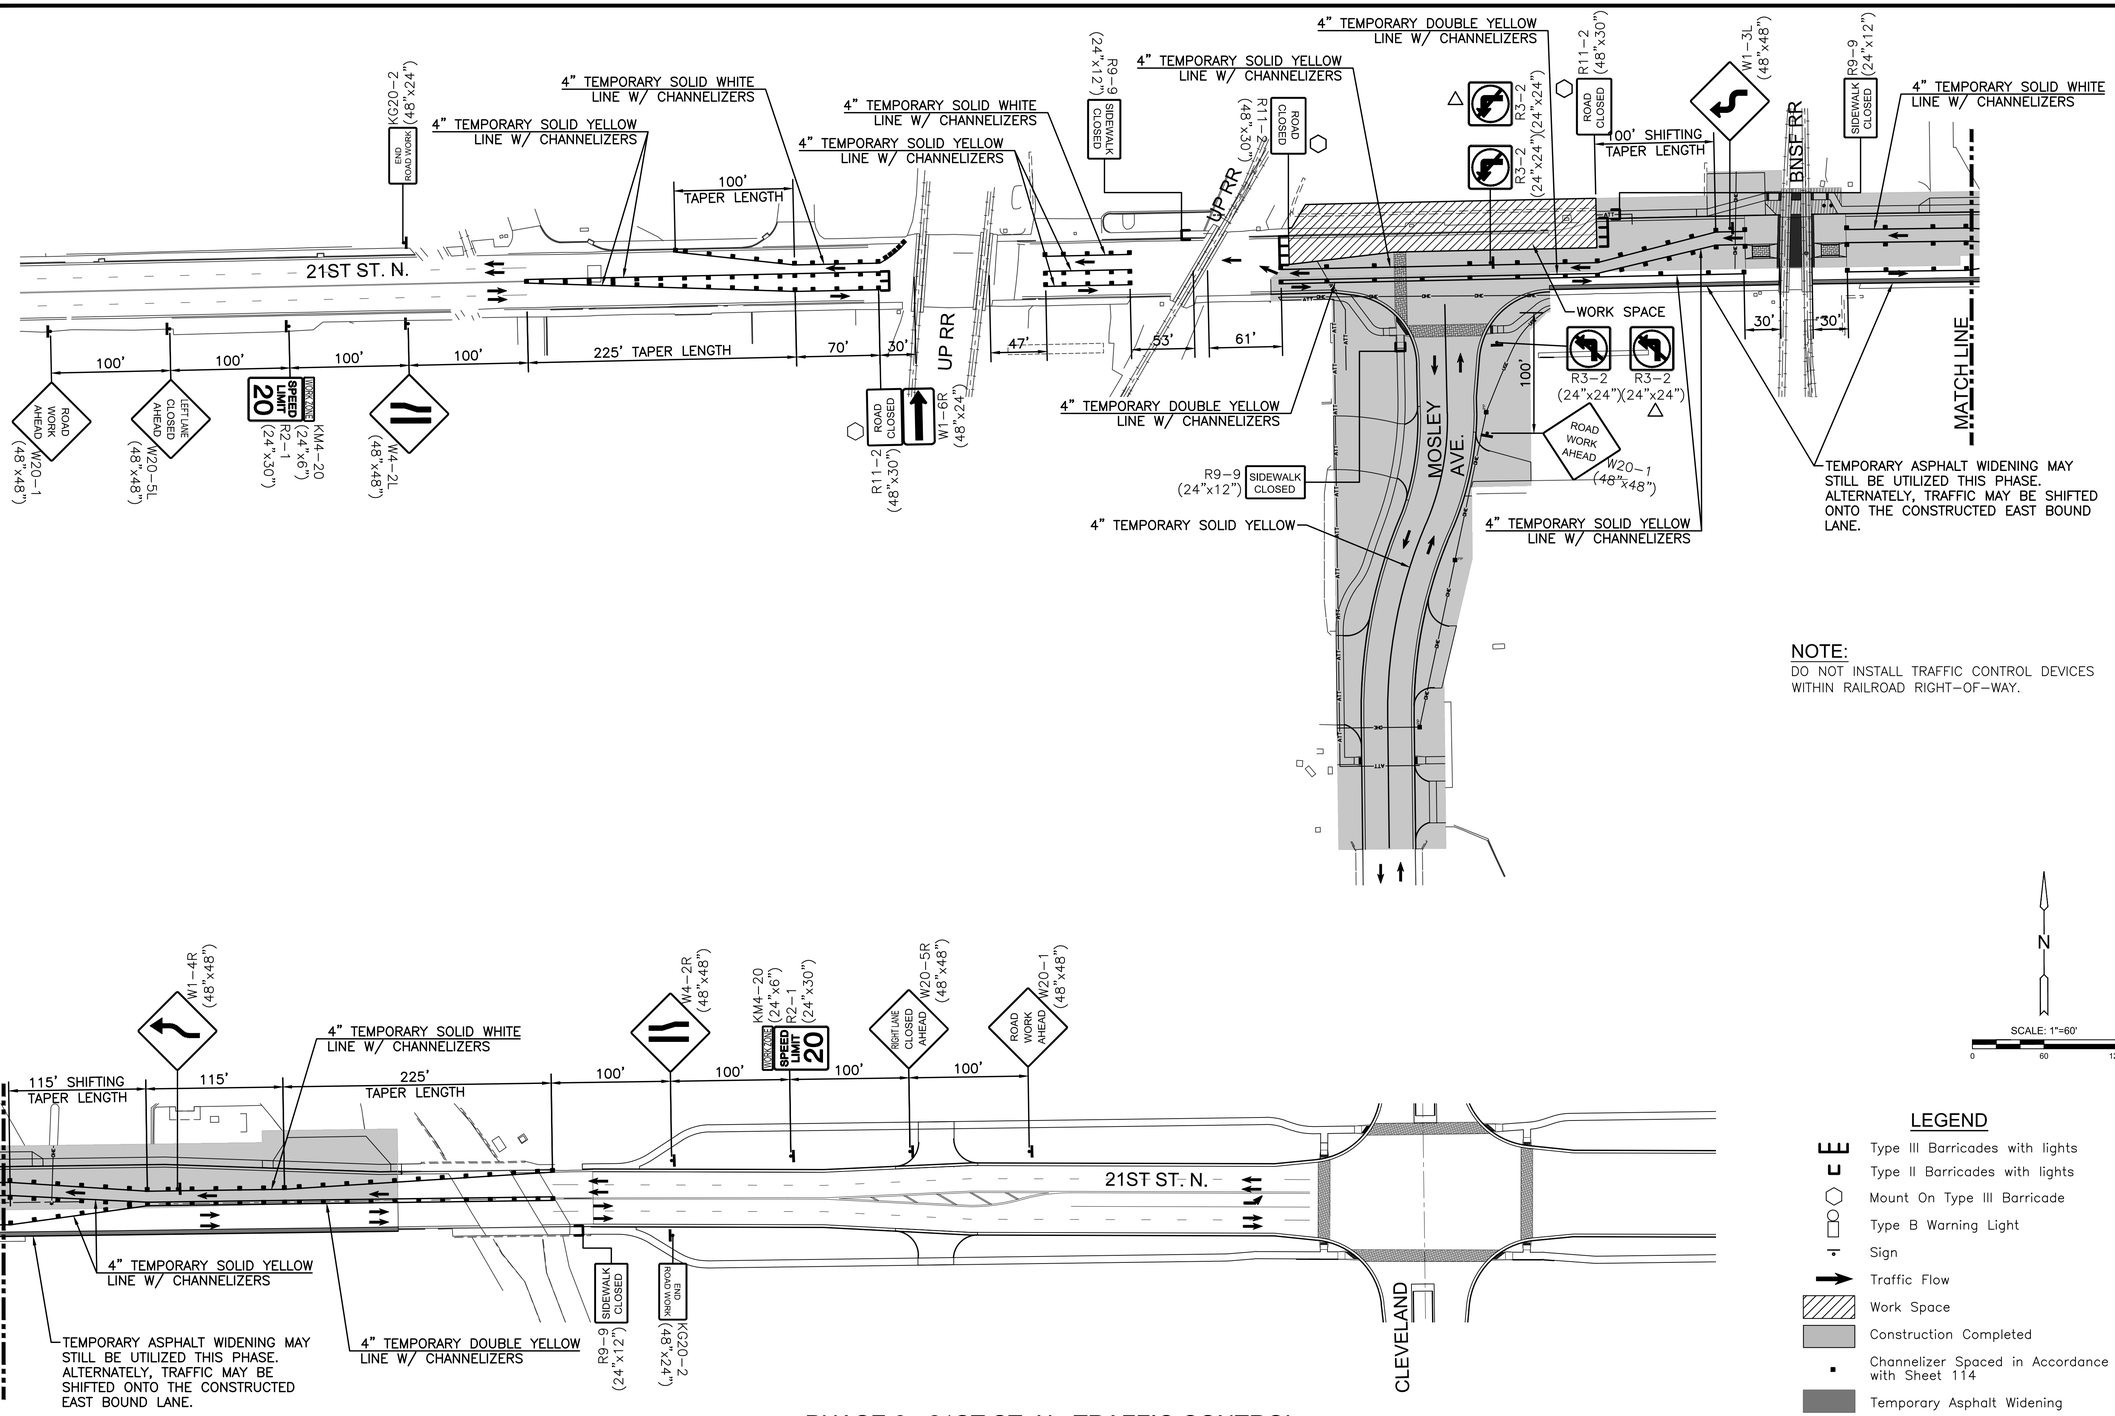

PHASE 6 - 21ST ST. N. TRAFFIC CONTROL

SCALE: 1" = 60'

N

SCALE: 1"=60'
0 60 120

LEGEND

- Type III Barricades with lights
- Type II Barricades with lights
- Mount On Type III Barricade
- Type B Warning Light
- Sign
- Traffic Flow
- Work Space
- Construction Completed
- Channelizer Spaced in Accordance with Sheet 114
- Temporary Asphalt Widening
- △ Mount Sign on Traffic Signal Pole or as directed by the Engineer.

MKEC
Wichita, KS • 316-684-9600

21ST ST - MOSLEY TO I-135

STREET IMPROVEMENTS FOR

PHASE 2

©2026
MKEC Engineering
All Rights Reserved
www.mkec.com
These drawings and their contents, including, but not limited to, all concepts, designs, & ideas are the exclusive property of MKEC Engineering (MKEC), and may not be used or reproduced in any way without the express consent of MKEC.

TRAFFIC CONTROL - PHASE 6

PROJECT NO.	472-2022-085792
DATE	08-21-2026
SCALE	1"=60'

DESIGNED	DRAWN	CHECKED
JRA	WNJ	SLF

NO.	REVISION	DATE

SHEET NO.

111 OF 135

J:\PROJECTS\2021\210\210455_COW_21ST STREET FROM MOSLEY TO I-135\00 210455 CAD\SHTS\IS CIVIL\TRAFFIC\210455-TC PH 6.DWG