

PLOTTED: Friday, August 21, 2026 @ 12:18PM

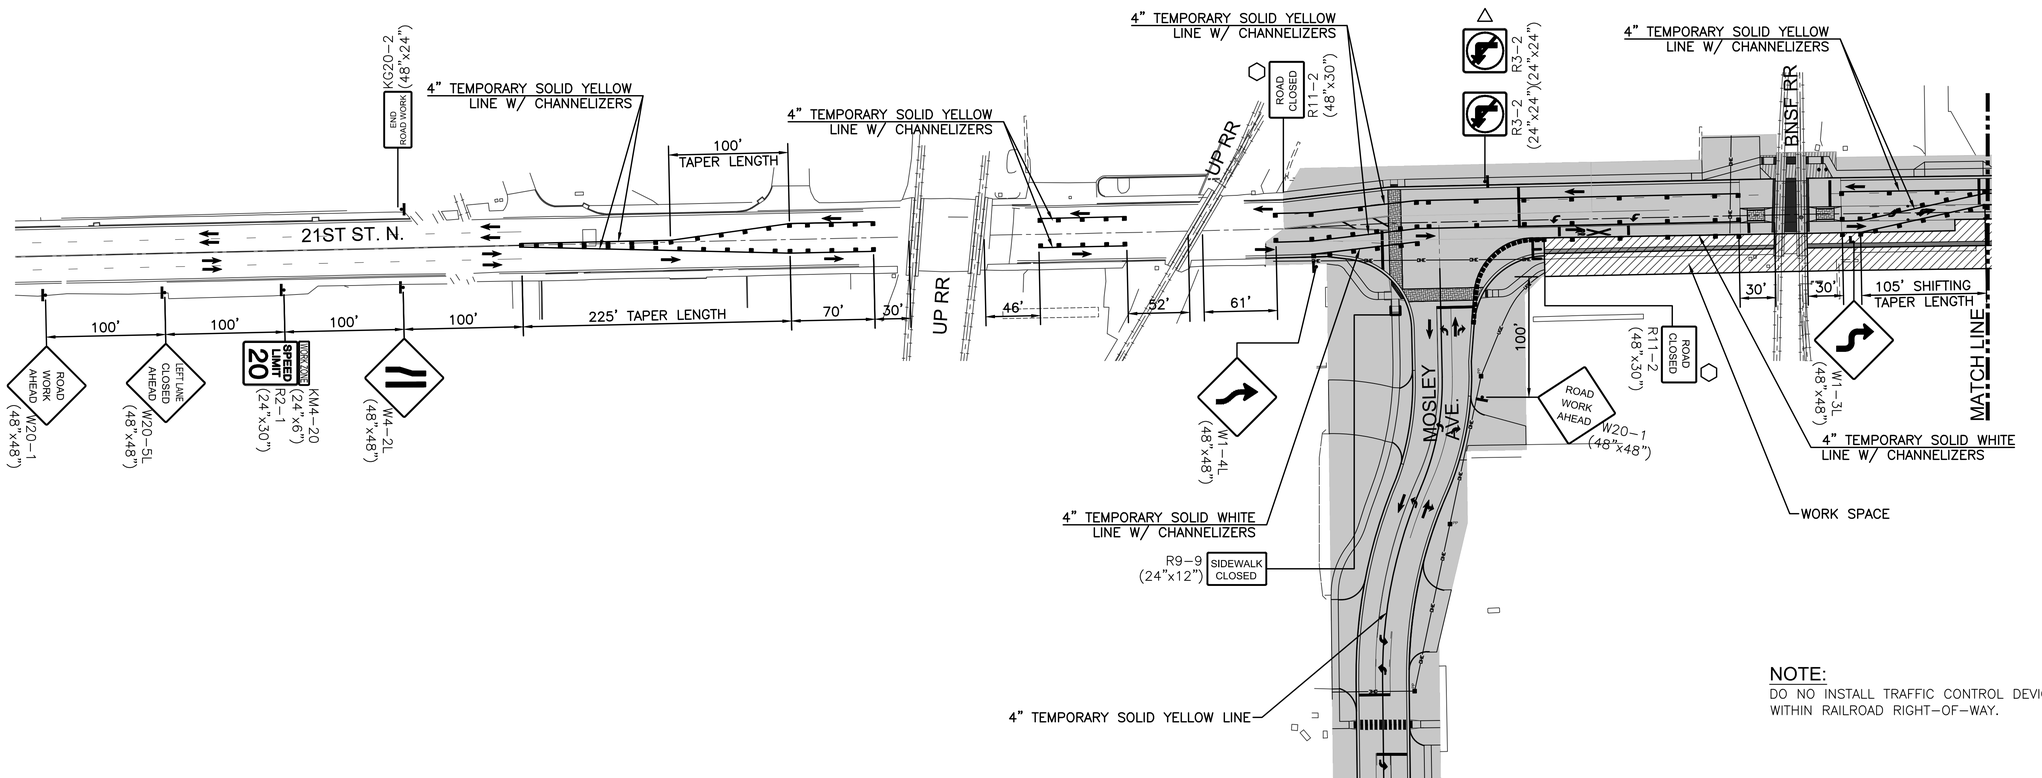


NOTE:
DO NO INSTALL TRAFFIC CONTROL DEVICES WITHIN RAILROAD RIGHT-OF-WAY.

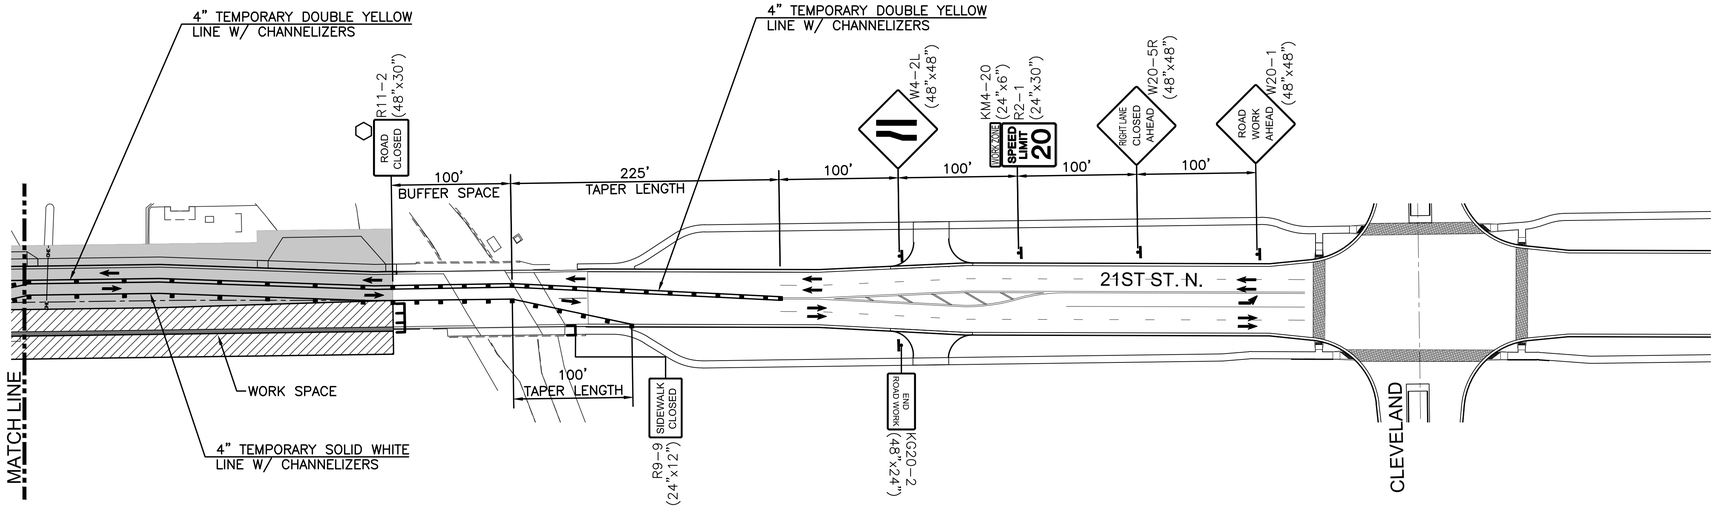


## PHASE 7 - 21ST ST. N. TRAFFIC CONTROL

SCALE: 1" = 60'

N

SCALE: 1"=60'
0 60 120

## LEGEND

- Type III Barricades with lights
- Type II Barricades with lights
- Mount On Type III Barricade
- Type B Warning Light
- Sign
- Traffic Flow
- Work Space
- Construction Completed
- Channelizer Spaced in Accordance with Sheet 114
- Temporary Asphalt Widening
- △ Mount Sign on Traffic Signal Pole or as directed by the Engineer.

MKEC
Wichita, KS • 316-684-9600

# 21ST ST - MOSLEY TO I-135

STREET IMPROVEMENTS FOR

PHASE 2

©2026
MKEC Engineering
All Rights Reserved
www.mkec.com
These drawings and their contents, including, but not limited to, all concepts, designs, & ideas are the exclusive property of MKEC Engineering (MKEC), and may not be used or reproduced in any way without the express consent of MKEC.

## TRAFFIC CONTROL - PHASE 7

| | |
|---|---|
| PROJECT NO. | 472-2022-085792 |
| DATE | 08-21-2026 |
| SCALE | 1"=60' |

| DESIGNED | DRAWN | CHECKED |
|---|---|---|
| JRA | WNJ | SLF |

| NO. | REVISION | DATE |
|---|---|---|
| | | |

SHEET NO.

112 OF 135

J:\PROJECTS\2021\210\210455_COW_21ST STREET FROM MOSLEY TO I-135\00 210455 CAD\SHTS\VS CIVIL\TRAFFIC\210455-TC PH 7.DWG