
PLOTTED: Friday, August 21, 2026 @ 12:18PM

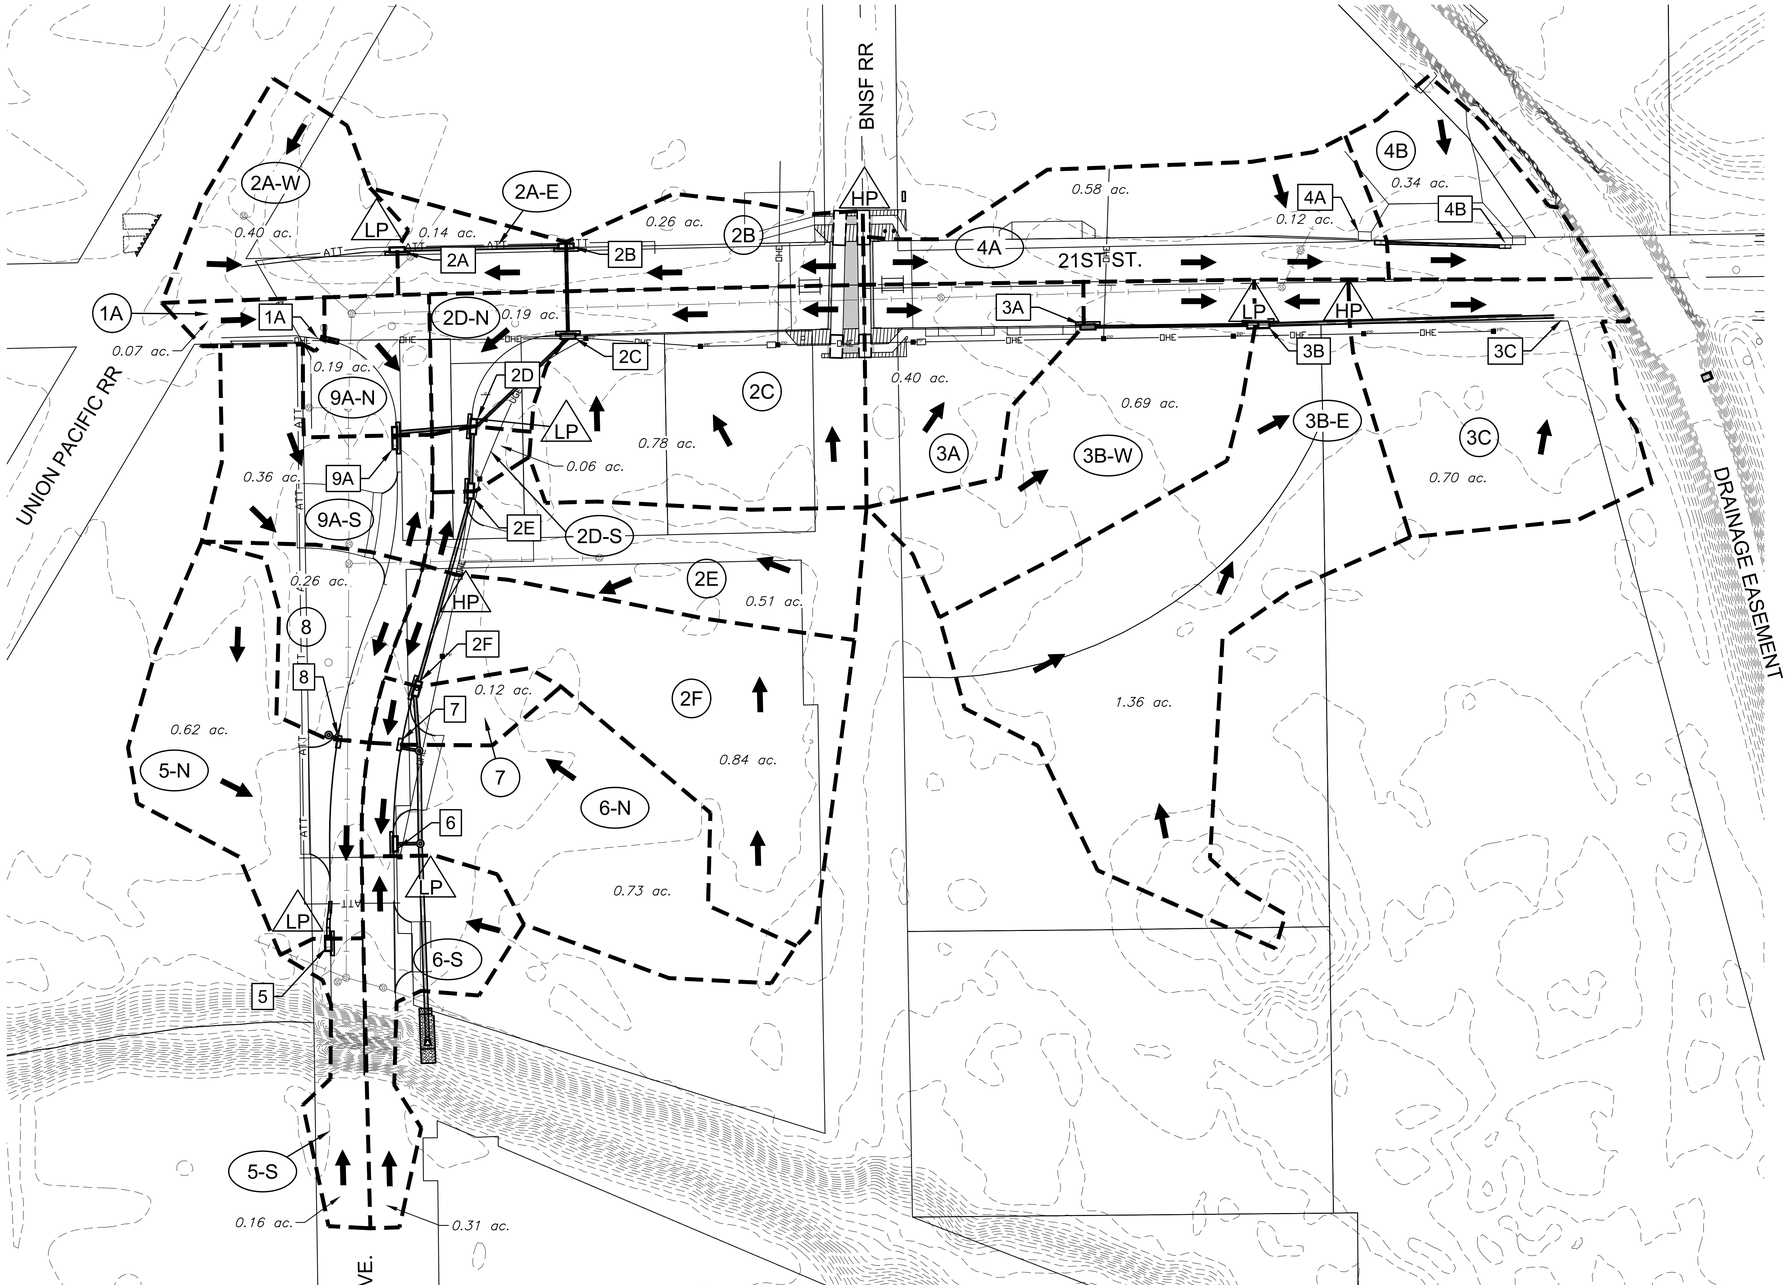

LEGEND

- A — DRAINAGE BASIN
- A1 — INLET NUMBER
- DRAINAGE BOUNDRY
- STORMWATER SEWER
- FLOW ARROW
- LP — LOW POINT
- HP — HIGH POINT

N

SCALE: 1"=50'
0 50 100

MKEC
Wichita, KS • 316-684-9600

STREET IMPROVEMENTS FOR

21ST ST - MOSLEY TO I-135

PHASE 2

©2025
MKEC Engineering
All Rights Reserved
www.mkec.com
These drawings and their contents, including, but not limited to, all concepts, designs, & ideas are the exclusive property of MKEC Engineering (MKEC), and may not be used or reproduced in any way without the express consent of MKEC.

DRAINAGE MAP

PROJECT NO.	472-2022-085792
DATE	08-21-2026
SCALE	1"=50'

DESIGNED	DRAWN	CHECKED
SLF	RAM	JRA

NO.	REVISION	DATE

SHEET NO.

124 OF 135

J:\PROJECTS\2021\210101045S_COW_21ST STREET FROM MOSLEY TO I-135\00 210455 CAD\SHTS\05 CIVIL\GRD\PHASE 2\210455 DRNG MAP_PH2.DWG