
STATE	PROJECT NO.	YEAR	SHEET NO.	TOTAL SHEETS
KANSAS	472-2022-085792	2026	125	135

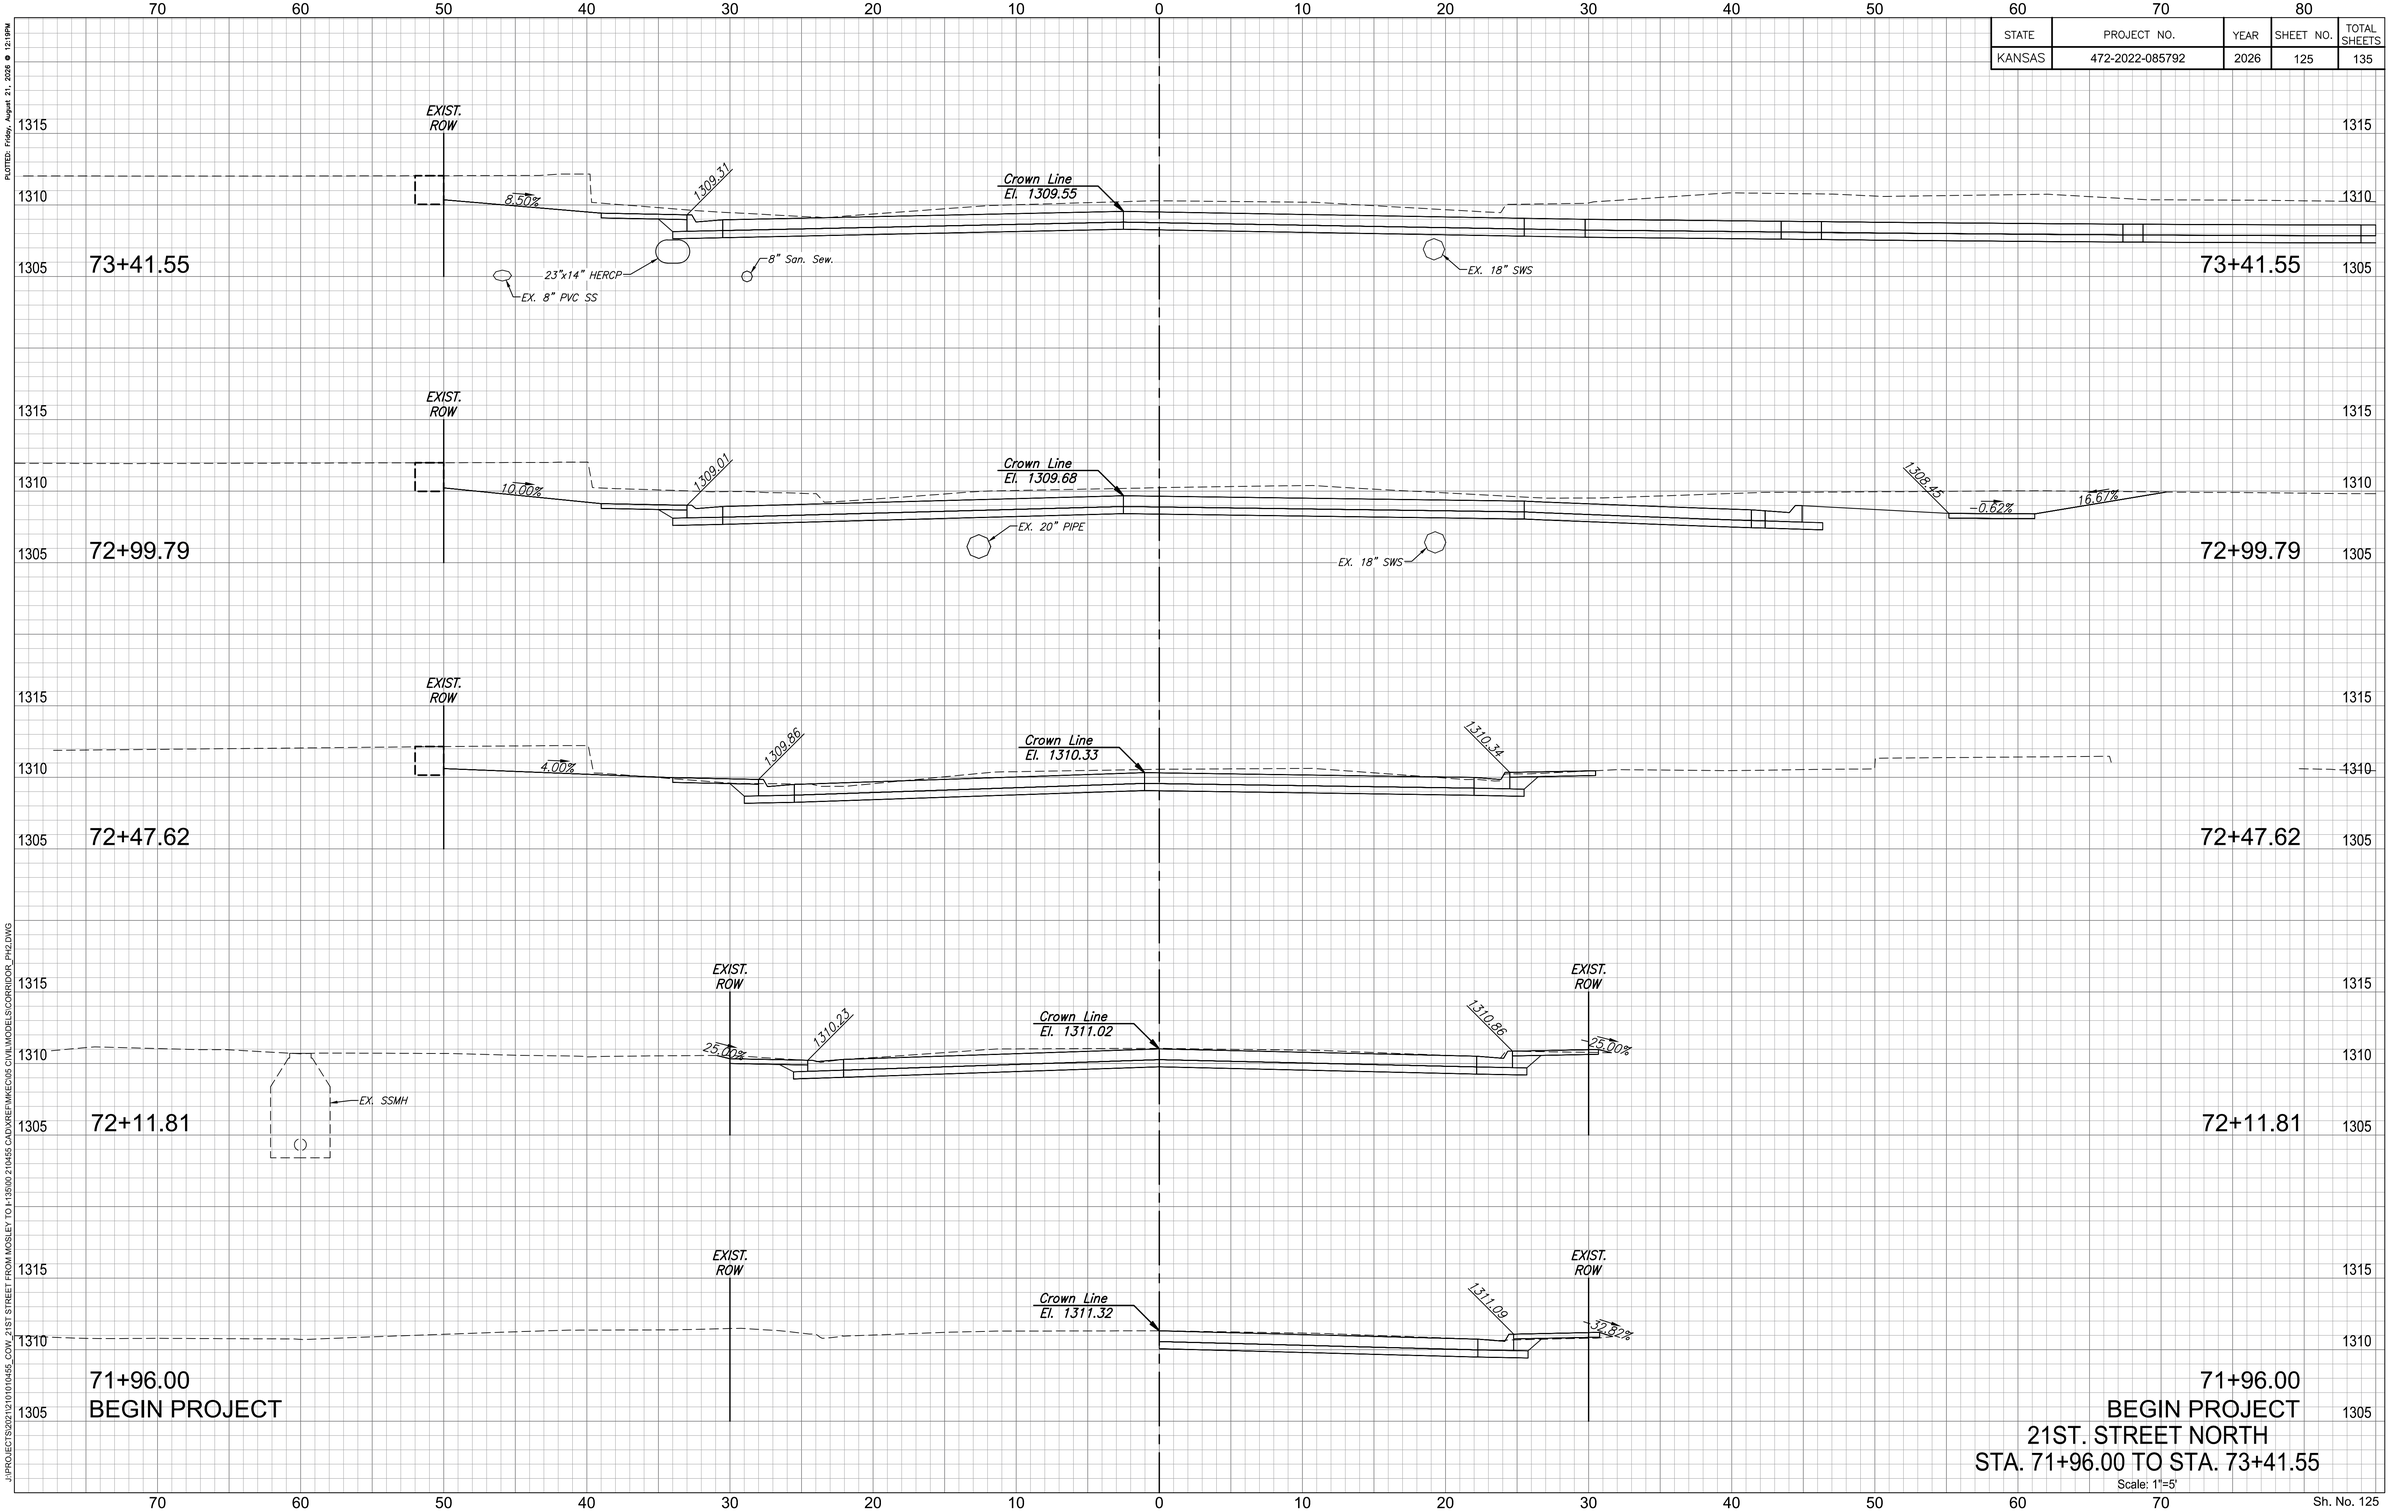

J:\PROJECTS\2021\21010455_CON_21ST STREET FROM MOSLEY TO I-135\90 210455 CAD\XREF\MKE\C05 CIVIL\MODELS\CORRIDOR_PH2.DWG

PLOTTED: Friday, August 21, 2026 @ 12:18PM

71+96.00
BEGIN PROJECT
21ST. STREET NORTH
STA. 71+96.00 TO STA. 73+41.55

Scale: 1"=5'

Sh. No. 125