
PLOTTED: Friday, August 21, 2026 @ 12:19PM

STATE	PROJECT NO.	YEAR	SHEET NO.	TOTAL SHEETS
KANSAS	472-2022-085792	2026	131	135

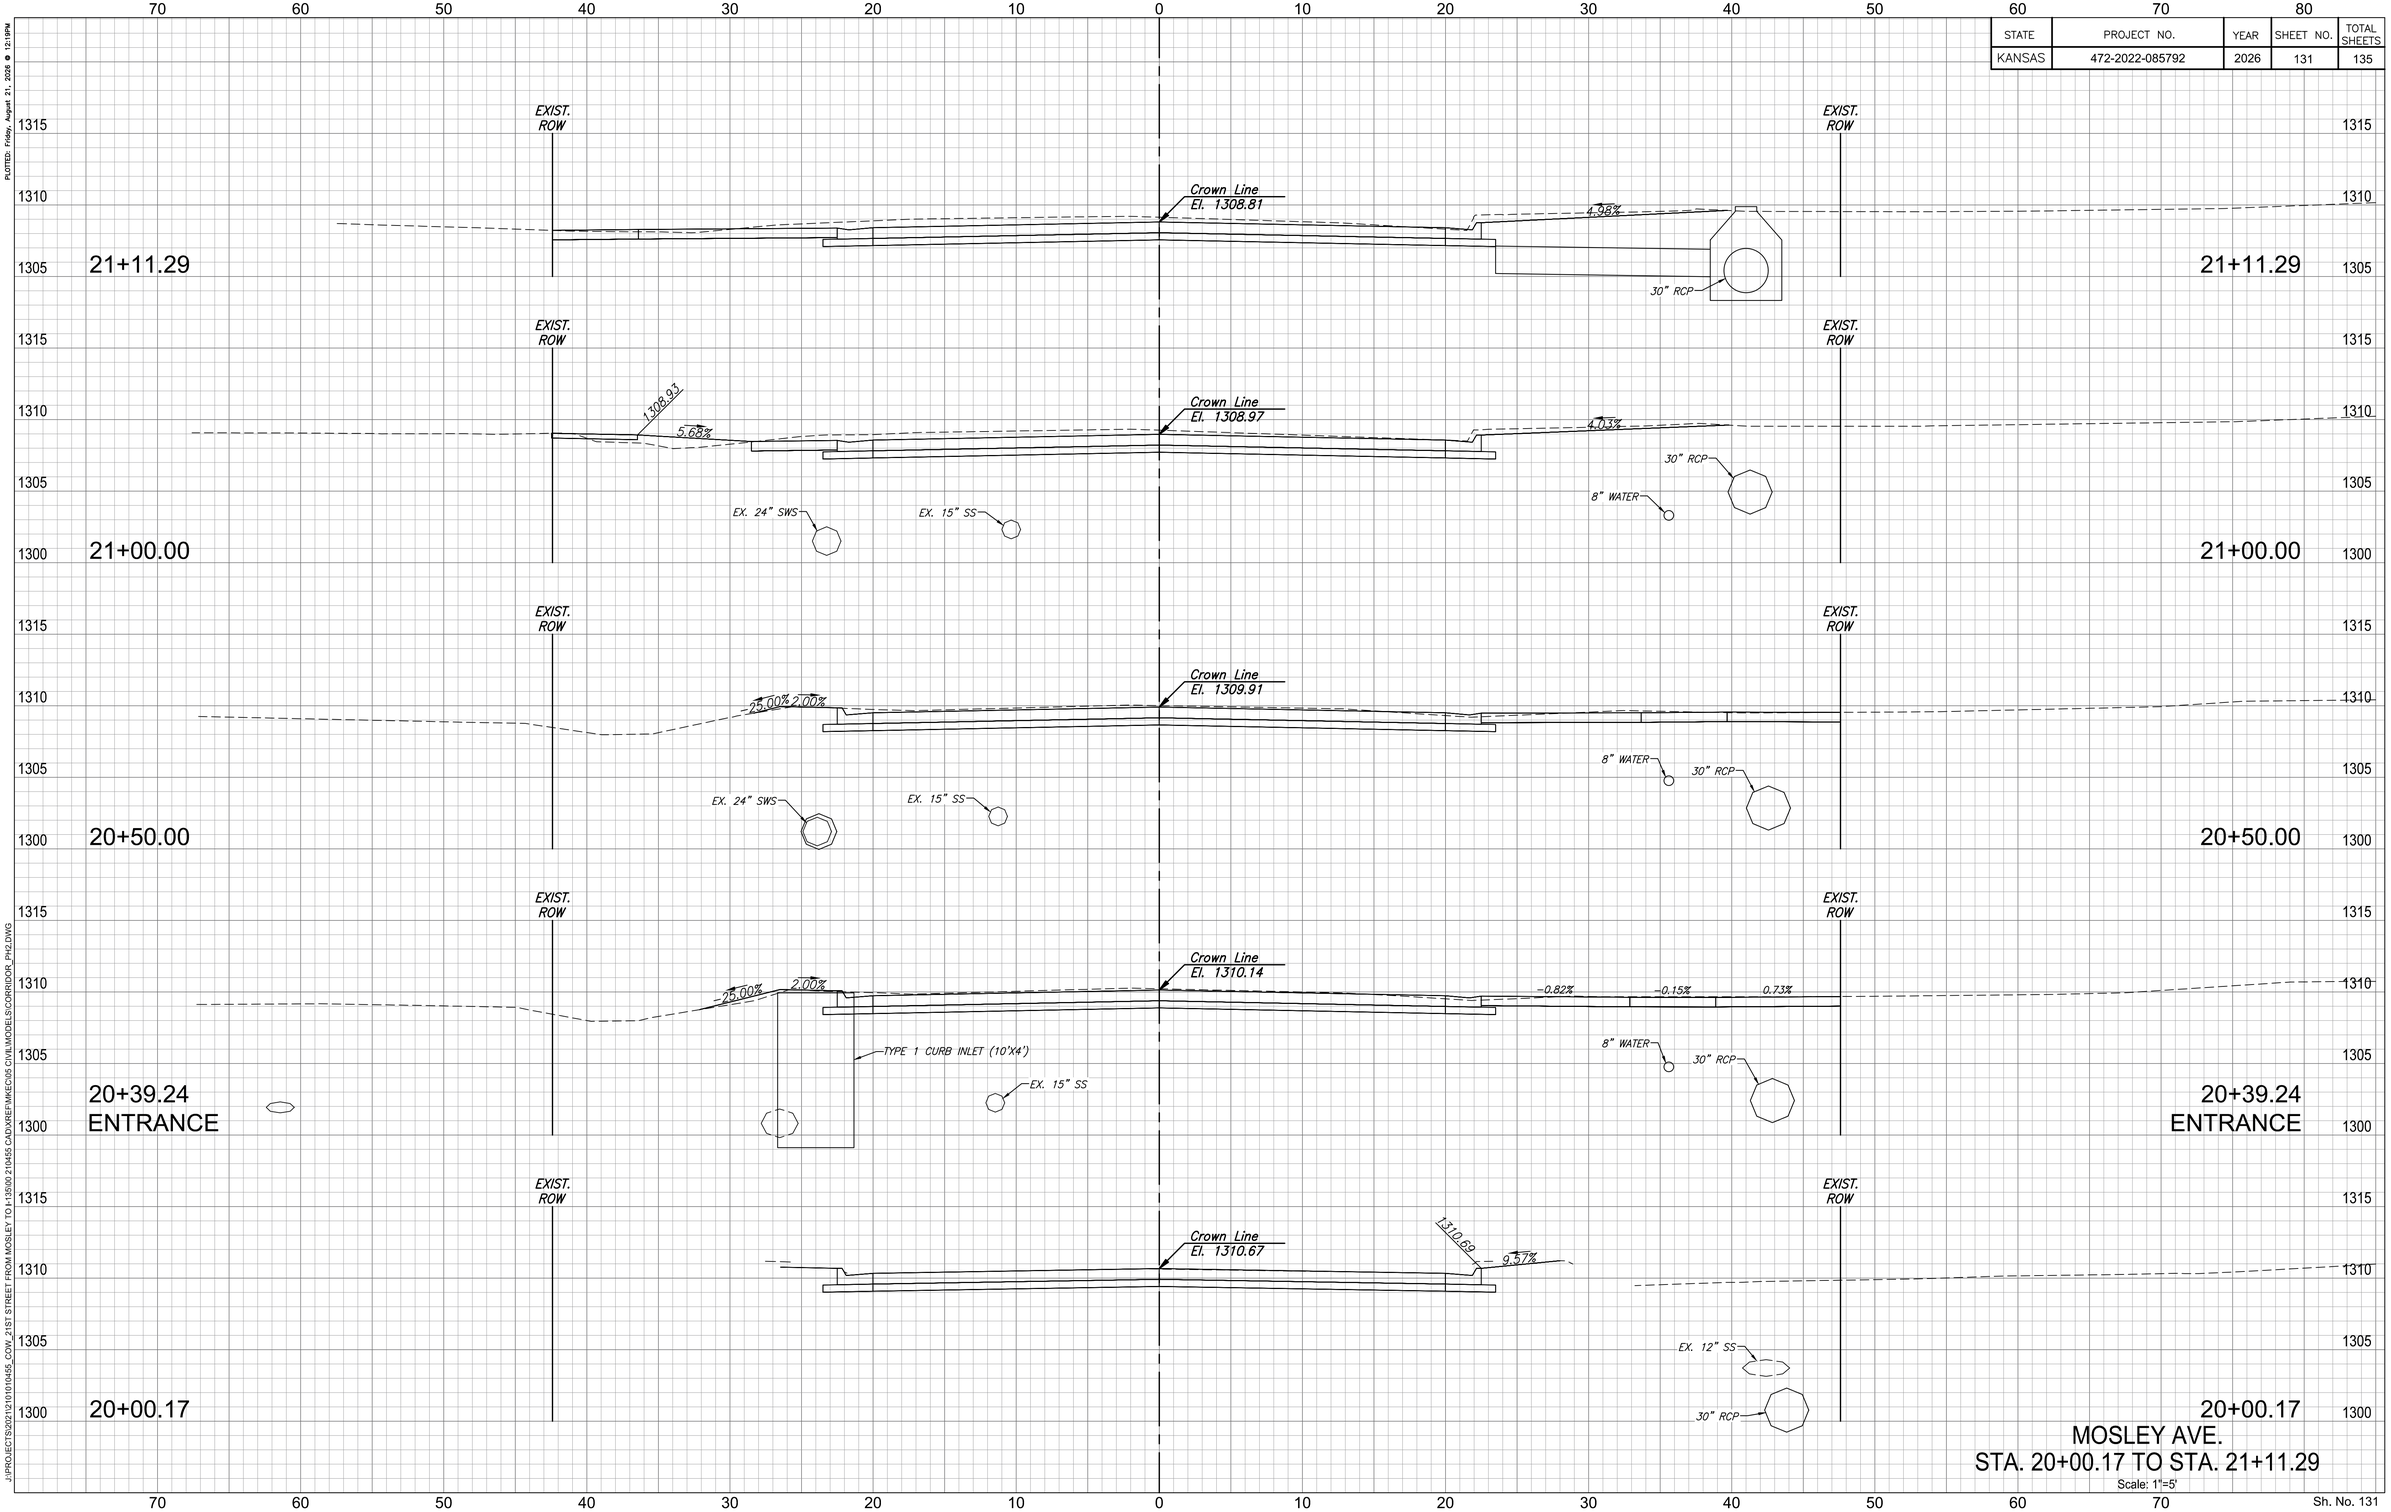

J:\PROJECTS\2021\21010455_COW_21ST STREET FROM MOSLEY TO I-135\00 210455 CAD\XREF\MKE\05 CIVIL\MODELS\CORRIDOR_PH2.DWG

MOSLEY AVE.
STA. 20+00.17 TO STA. 21+11.29

Scale: 1"=5'