
PLOTTED: Friday, August 21, 2026 @ 12:18PM

STATE	PROJECT NO.	YEAR	SHEET NO.	TOTAL SHEETS
KANSAS	472-2022-085792	2026	132	135

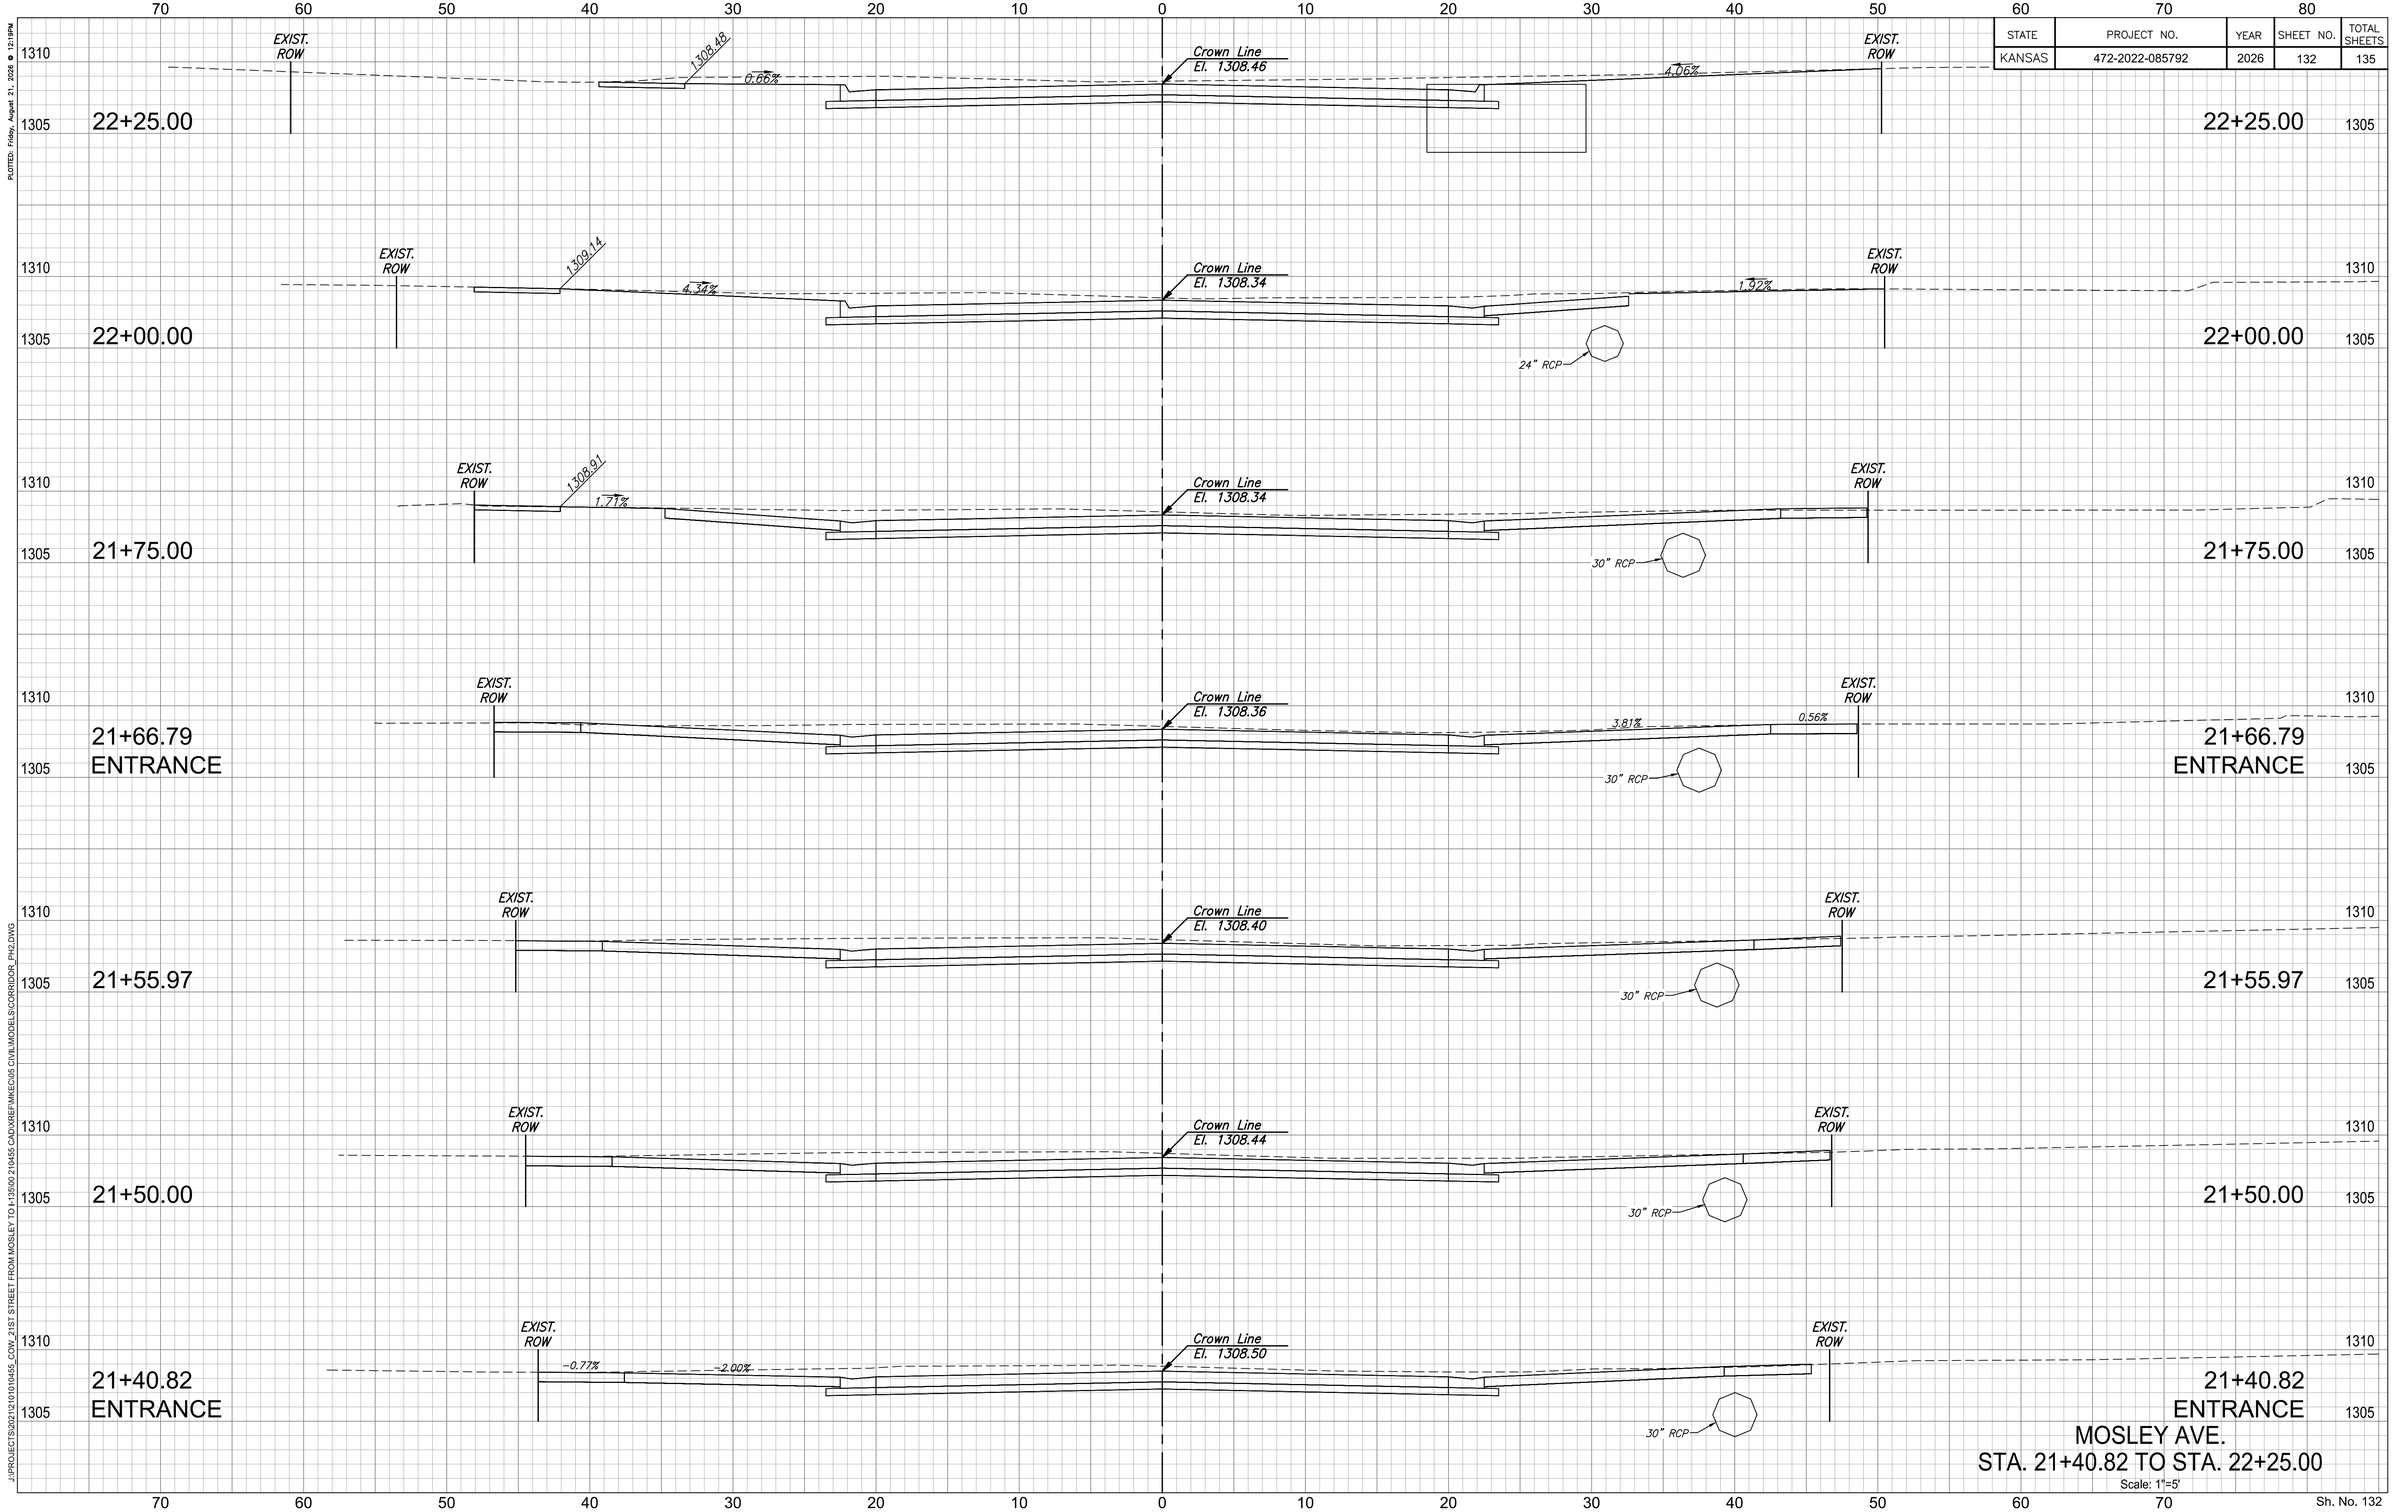

J:\PROJECTS\2021\2101010455_COW_21ST STREET FROM MOSLEY TO I-135\00 210455 CADD\REF\MKE\05 CIVIL\MODELS\CORRIDOR_PH2.DWG

MOSLEY AVE.
STA. 21+40.82 TO STA. 22+25.00

Scale: 1"=5'