
STATE	PROJECT NO.	YEAR	SHEET NO.	TOTAL SHEETS
KANSAS	472-2022-085792	2026	134	135

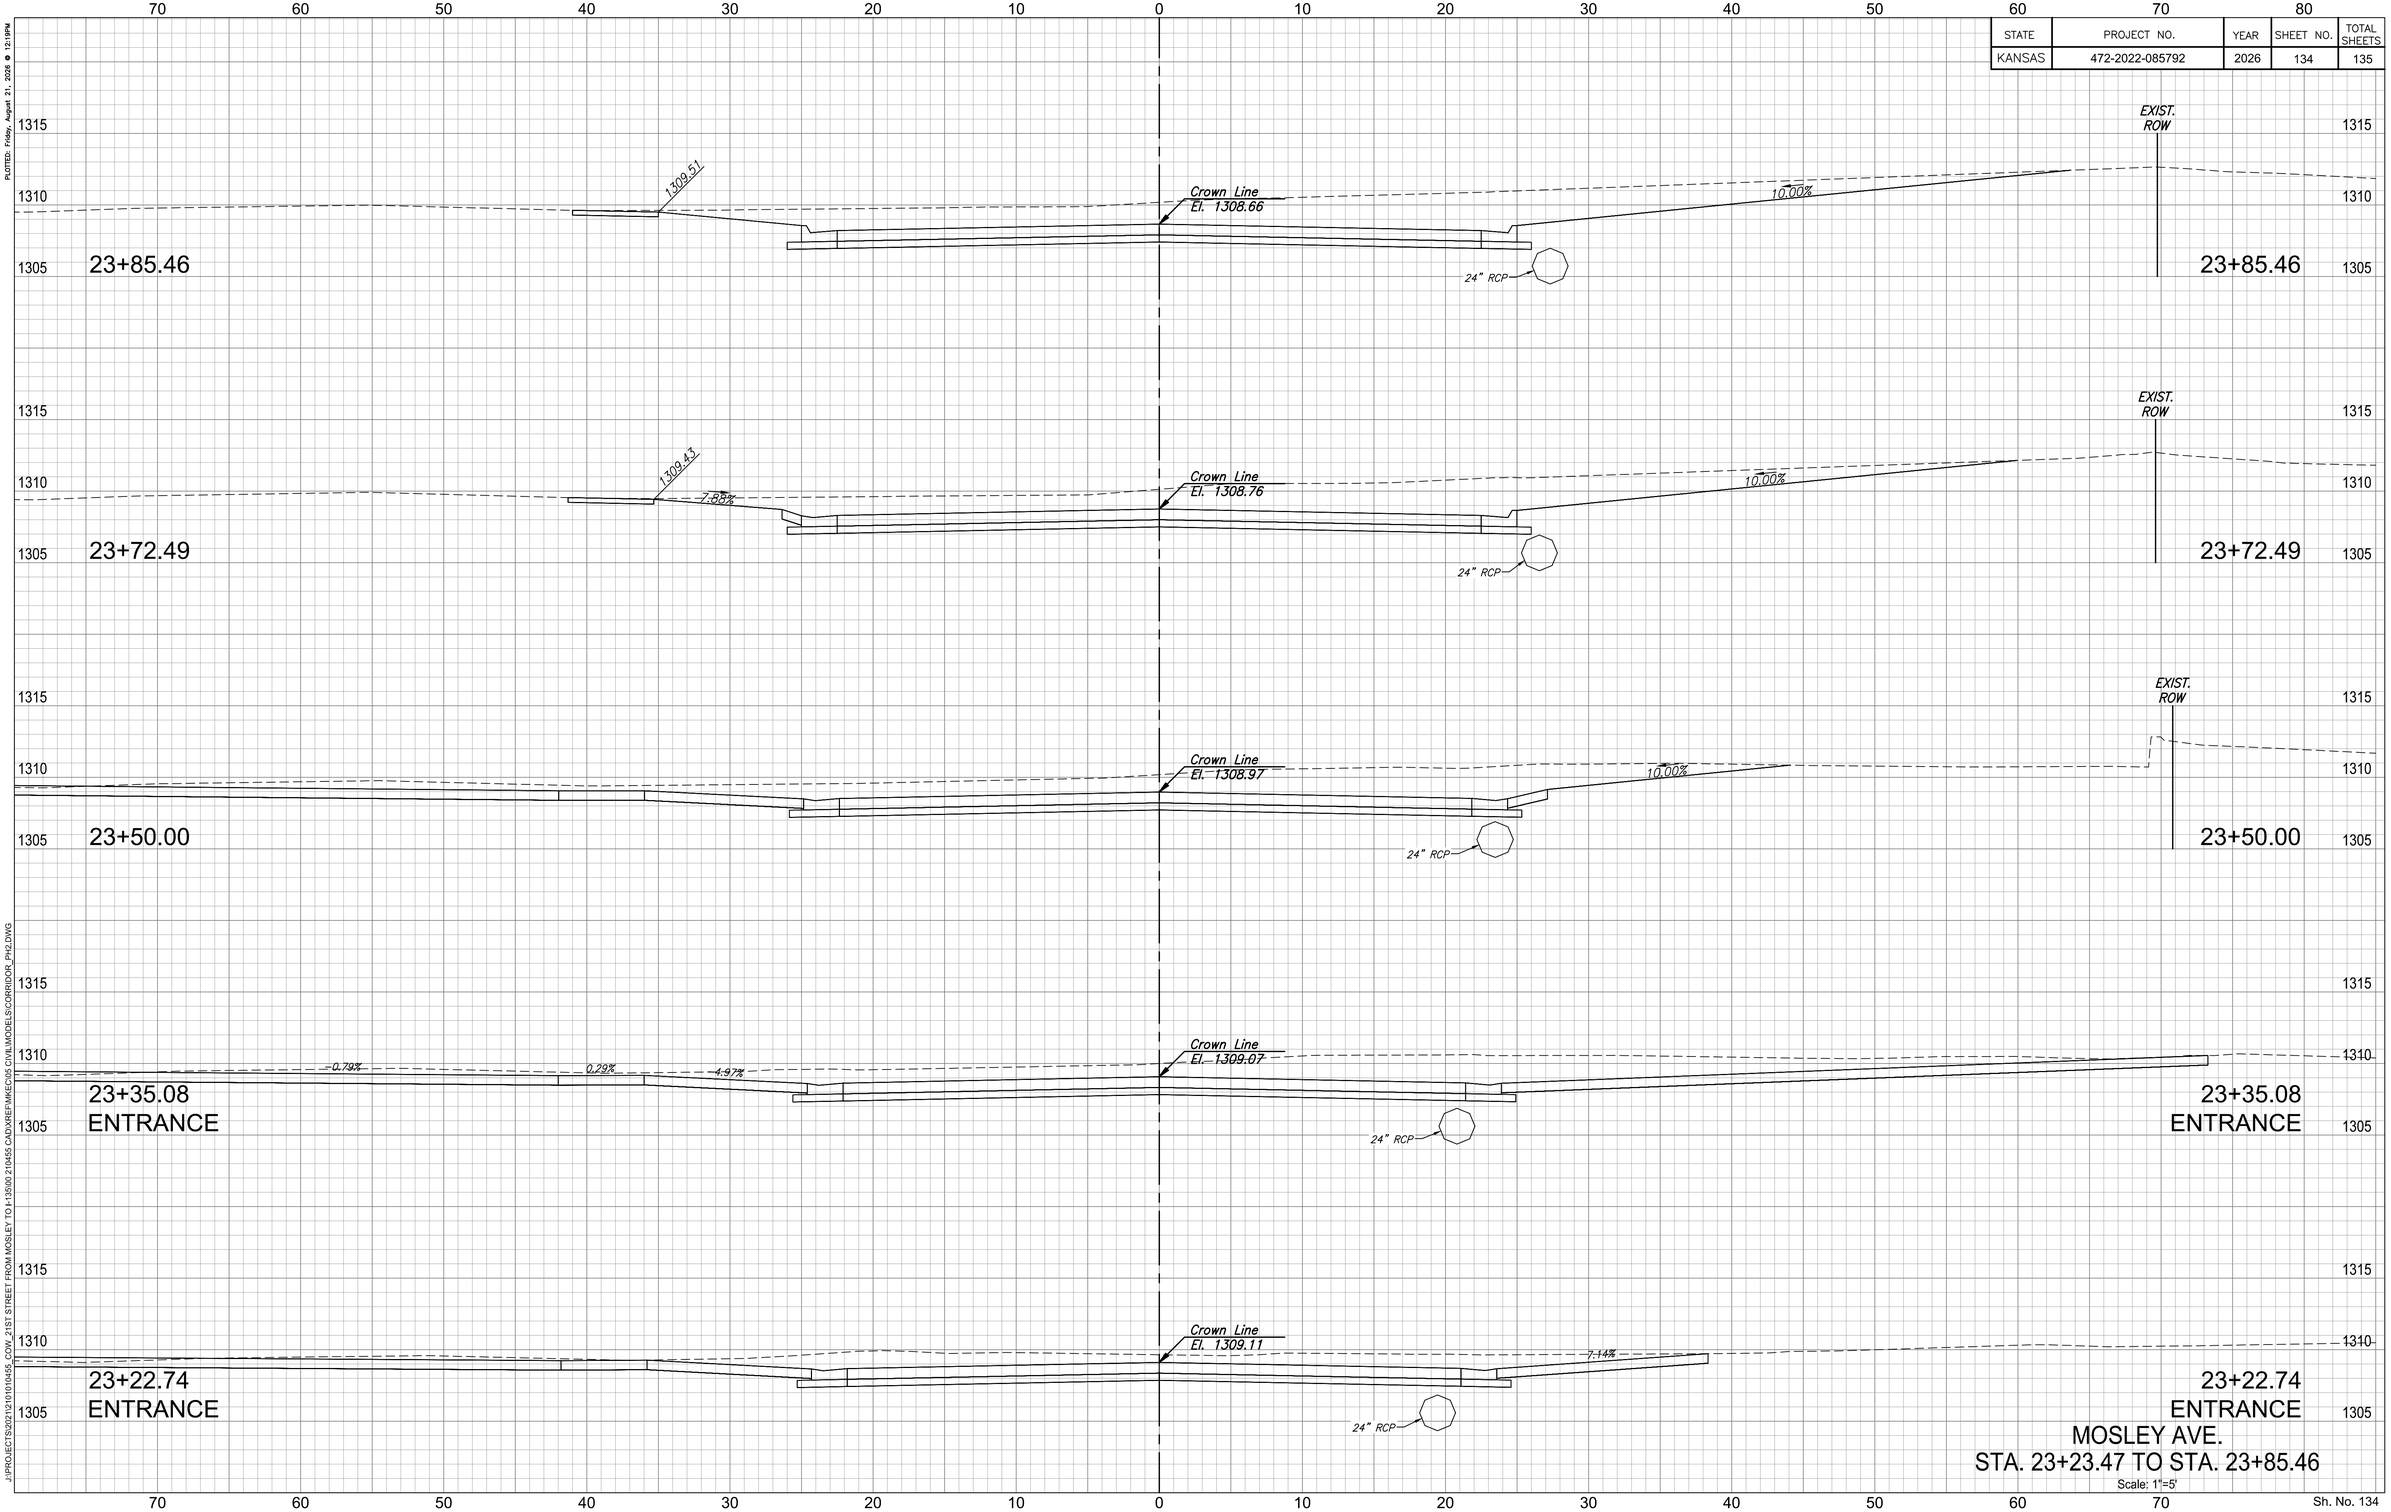

PLOTTED: Friday, August 21, 2026 @ 12:19PM

J:\PROJECTS\2021\21010455_COW_21ST STREET FROM MOSLEY TO I-135\00 210455 CAD\XREF\MKE\C05 CIVIL\MODELS\CORRIDOR_PH2.DWG