PAVING IMPROVEMENTS

to serve


DEL SIENNO STREET

from Dougherty to EOP

CITY OF WICHITA, KANSAS

Paul Gunzelman, P.E. City Engineer

Project Number: 472-2024-086019
ORG Code: 40109323
Munis Number: E3143

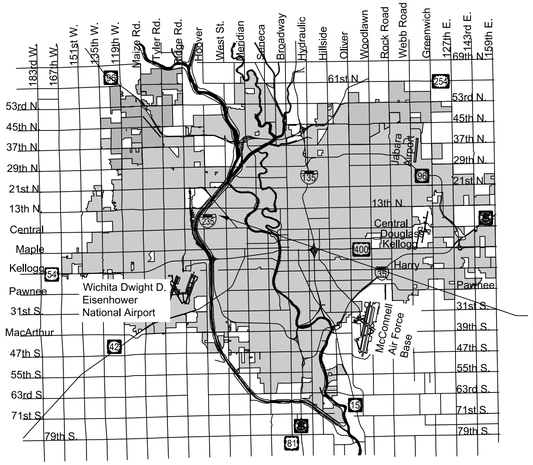

Vicinity Map

BENCHMARKS AND HORIZONTAL CONTROL

POINT #1
"+" CUT ON THE TOP OF CURB IN FRONT OF THE FIRE HYDRANT ON THE WEST CURB RETURN AT THE NORTHWEST CORNER OF DEL SIENNO STREET & DOUGHERTY AVENUE
ELEVATION = 1313.58 (NAVD88, G18)

POINT #2
"+" CUT ON THE TOP OF CURB ON THE NORTH CURB RETURN AT THE SOUTHWEST CORNER OF 11TH STREET & DOUGHERTY AVENUE
ELEVATION = 1312.59 (NAVD88, G18)


N

0 150' 300' 600' 900'

(IN FEET)

Sheet Index

Sheet	Title
1	COVER SHEET
2	GENERAL NOTES
3	ASPHALT PAVING DETAILS
4	DEL SIENNO P&P (1 OF 2)
5	DEL SIENNO P&P (2 OF 2)
6	DEL SIENNO DRIVE ENTRIES (1 OF 2)
7	DEL SIENNO DRIVE ENTRIES (2 OF 2)
8	DEL SIENNO STREET X-SEC (1 OF 2)
9	DEL SIENNO STREET X-SEC (2 OF 2)
10	SEEDING & TESTING NOTES
11	SEEDING PLAN
12	EROSION CONTROL PLAN
13	BACK OF CURB PROTECTION DETAILS
14	SILT FENCE DETAILS
15	STRAW BALE DETAILS
16	STREET IMPROVEMENT PROJECTS
17	SUBDIVISION DEVELOPMENT PROCESS

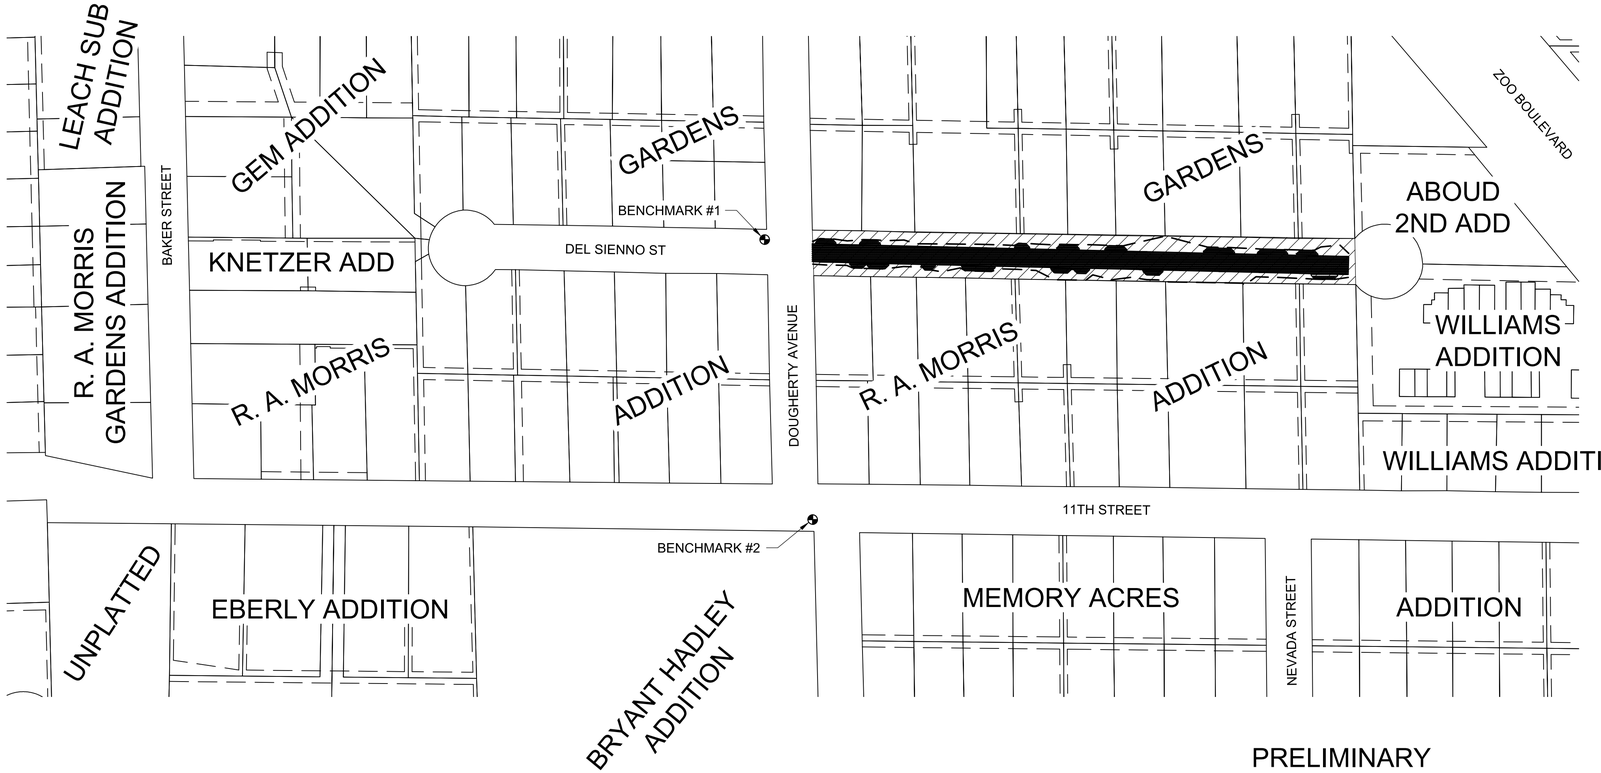

EARTHWORK QUANTITIES	
Description	Cu. Yds.
Cut	460
Fill	30
Net (Cut)	430

No Special Assessment for this project.

Project Area

KENNETH W. LEE LICENSED 15373 8-31-26 KANSAS PROFESSIONAL ENGINEER

PRELIMINARY
DATE: 02-03-2026

JULY 2026

PLANS PREPARED BY

NOTE: All coordinates listed are modified NAD83 Kansas State Plane Zone South unless otherwise noted. To convert listed coordinates to NAD83 Kansas State Plane Zone South coordinates multiply the northing and easting by the project scale factor of 0.99986961. Elevation datum is NAVD88 Geoid 18 unless otherwise noted.

GARVER
1995 Midfield Rd
Wichita, KS 67206
(316) 264-8008
www.GarverUSA.com
Project No. 2302378