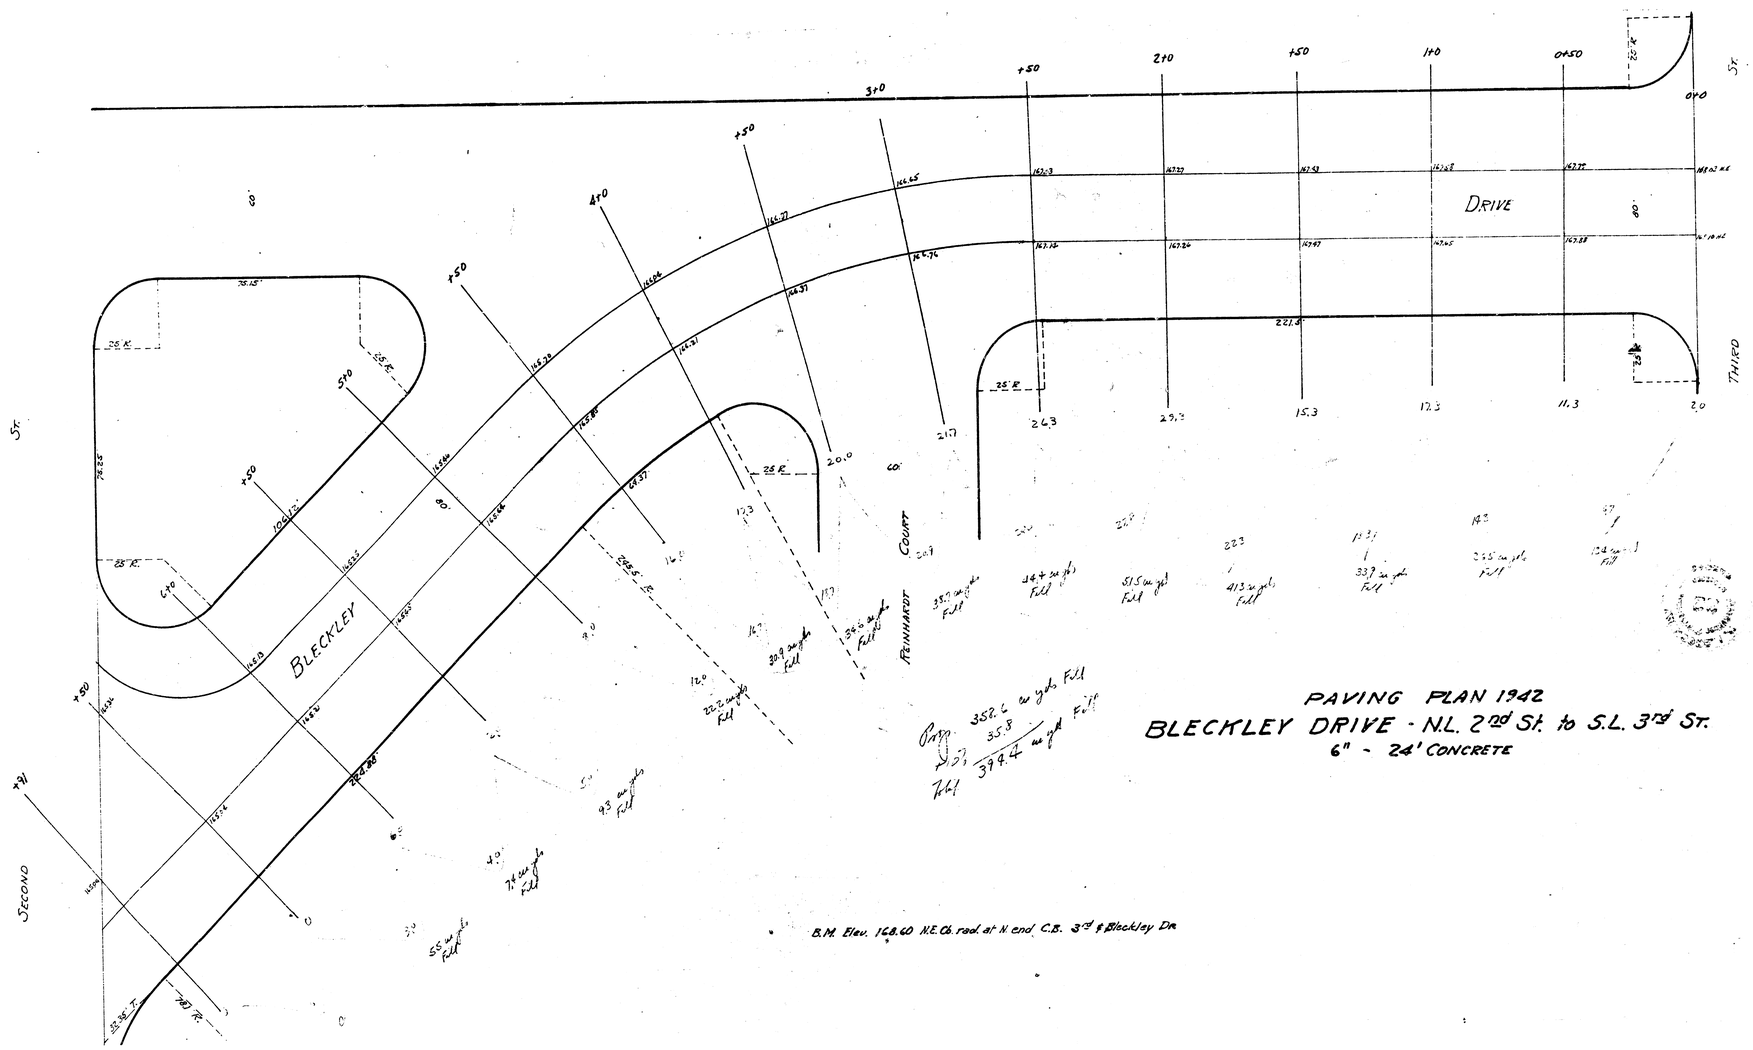


PAVING PLAN 1942

BLECKLEY DRIVE - N.L. 2nd St. to S.L. 3rd St.

6" - 24' CONCRETE

B.M. Elev. 168.60 N.E. Cor. rod at N end C.B. 3rd & Bleckley Dr.