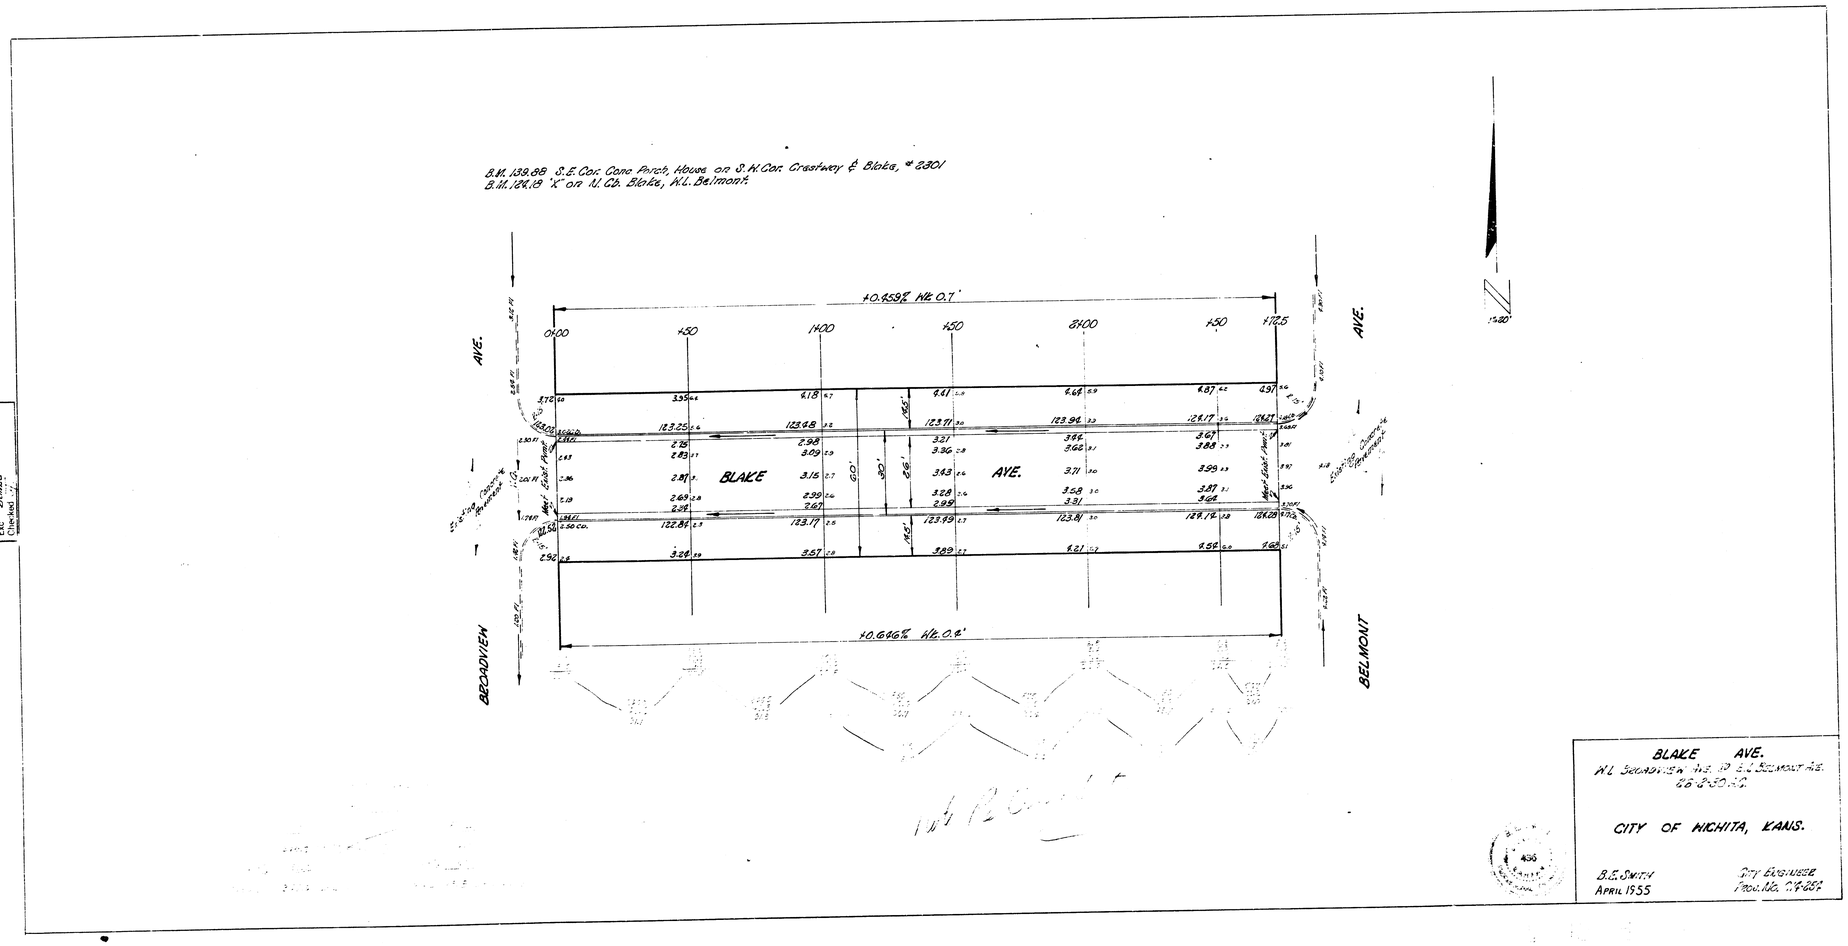

BLAKE AVE.
W.L. BROADVIEW AVE. TO E.L. BELMONT AVE.
26-2-30 A.C.

CITY OF WICHITA, KANS.

B.E. SMITH
APRIL 1955

CITY ENGINEER
PROJ. NO. 214-257