B.M. 97.45 NW cor. conc. porch No. # 2005 W. 30th St. So.
Stationing & base line on ℄ Bonn Ave.

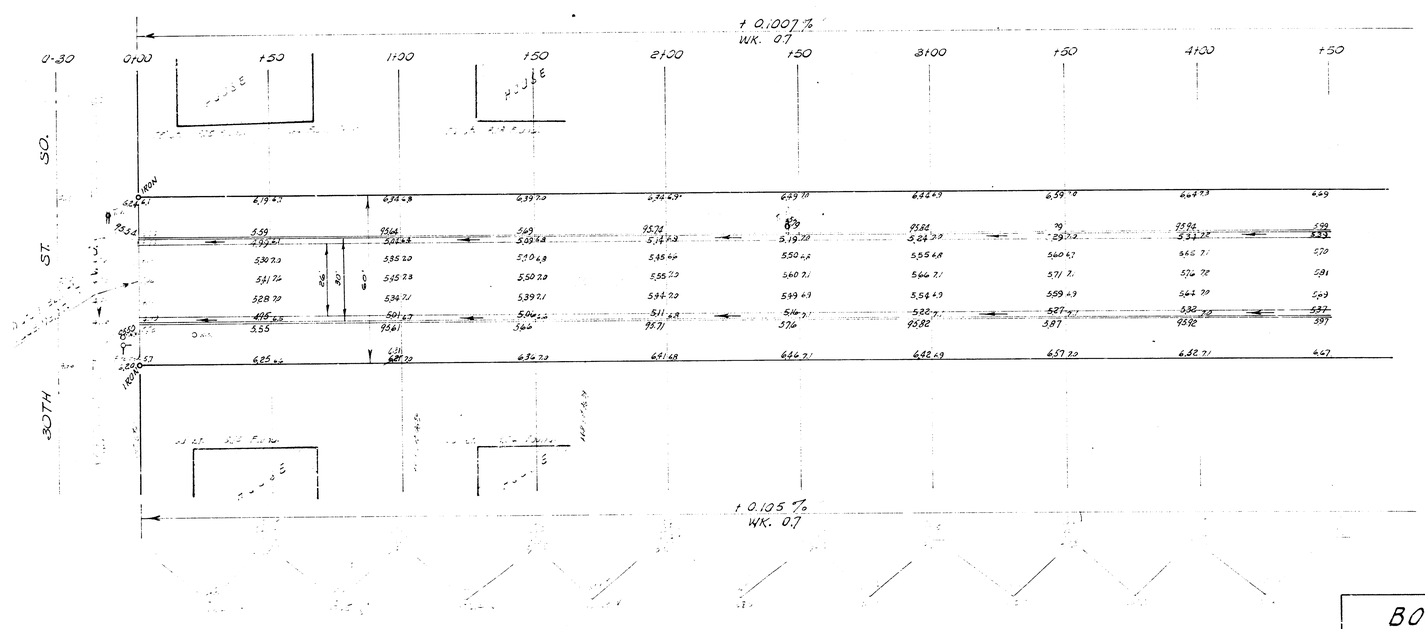

EARTH WORK
EXCAVATION

CITY	PROF.
0.0	2503.1
	250.3
0.0	2,753.4 Cu. Yds.

JAMES H. TANDY 2012 KANSAS

JOHN H. EPPERSON 531 KANSAS

436 KANSAS

1/2

BONN AVE.

NL 30TH. ST. SO. TO SL 29TH. ST. SO.

26-2-30 A. C.

CITY OF WICHITA, KANSAS

B. E SMITH CITY ENGINEER

June 1959 PROJ. NO. C14-275

B.M. 99.51 "M" in Mueller Fire Hyd. NE cor. 29th. St. So. & Bonn Ave.

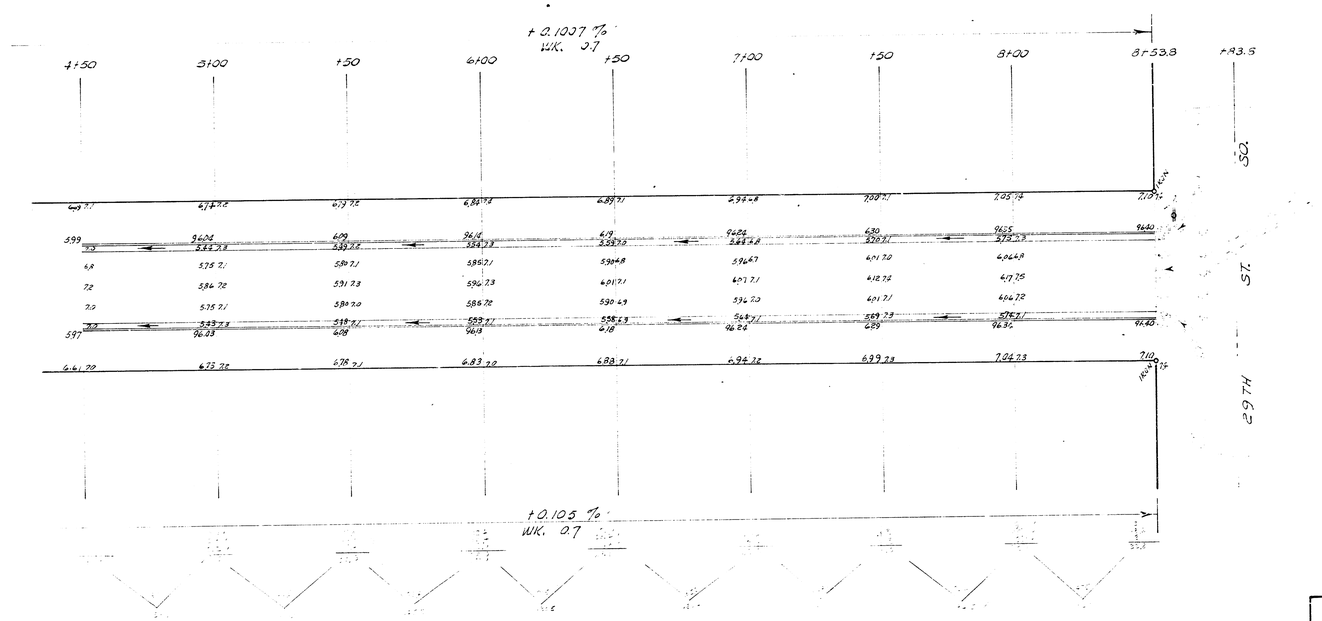

BONN AVE.

2/2

PROJ. NO. 014-273