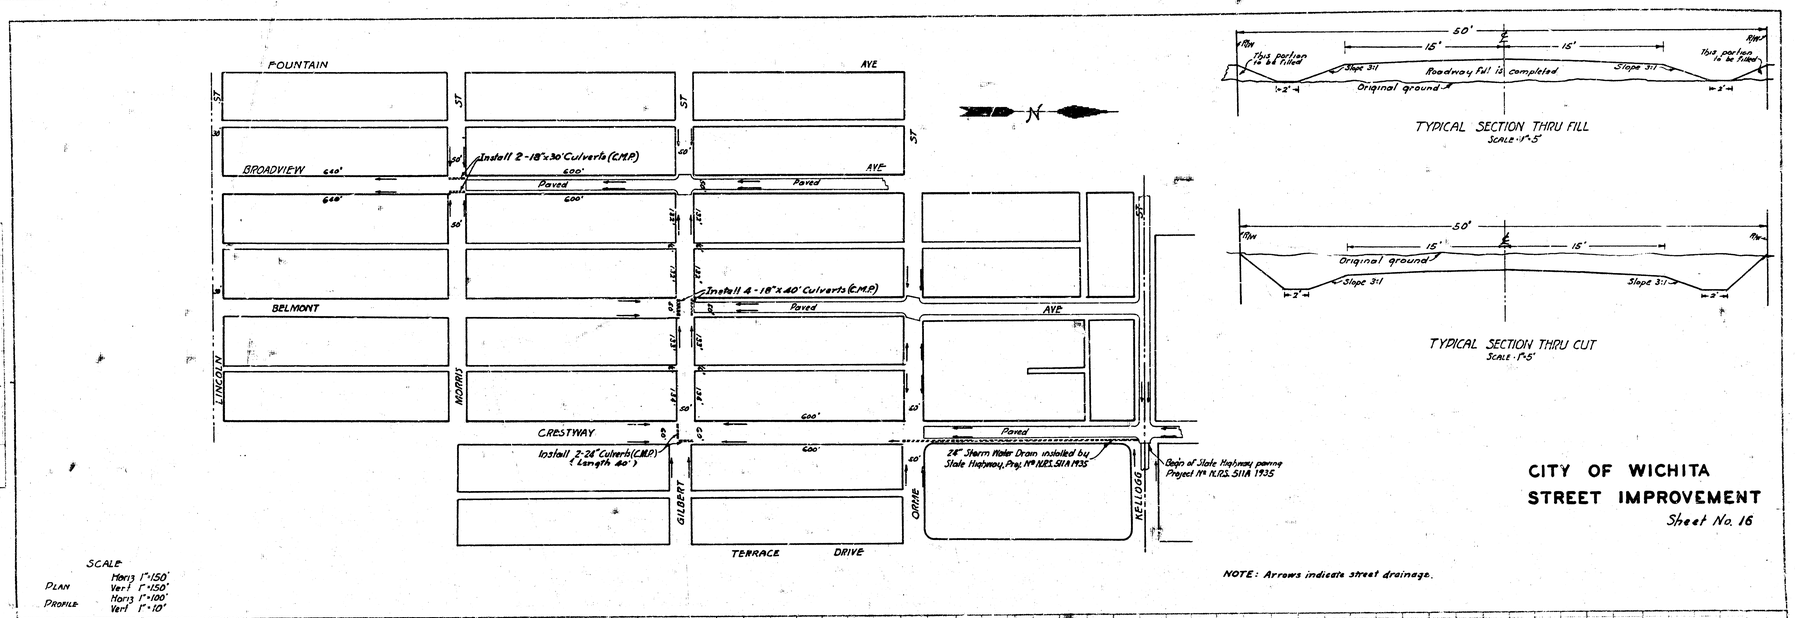

TYPICAL SECTION THRU FILL
SCALE: 1"=5'

TYPICAL SECTION THRU CUT
SCALE: 1"=5'

CITY OF WICHITA
STREET IMPROVEMENT
Sheet No. 16

NOTE: Arrows indicate street drainage.

SCALE
PLAN Horiz 1"=150' Vert 1"=150'
PROFILE Horiz 1"=100' Vert 1"=10'

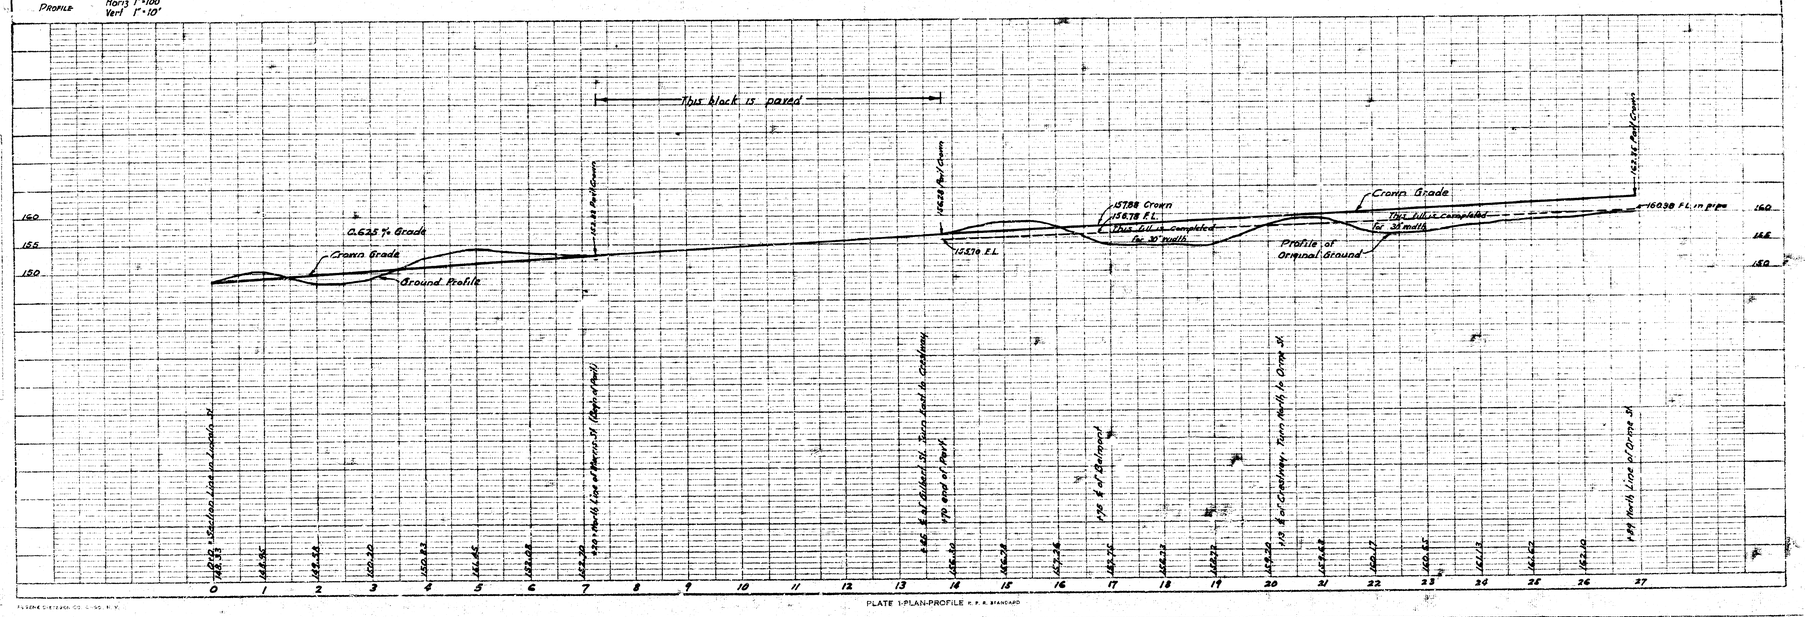

PLATE 1-PLAN-PROFILE