E-3

Fill	Cut
1549.2	0
212.2	
1761.4 cu. yds.	

B.M. 122.31 Head 8"ϕ Spike N.W. Side 24" Elm 15' S.W. S.W. Cor. Elm Heights Addn.

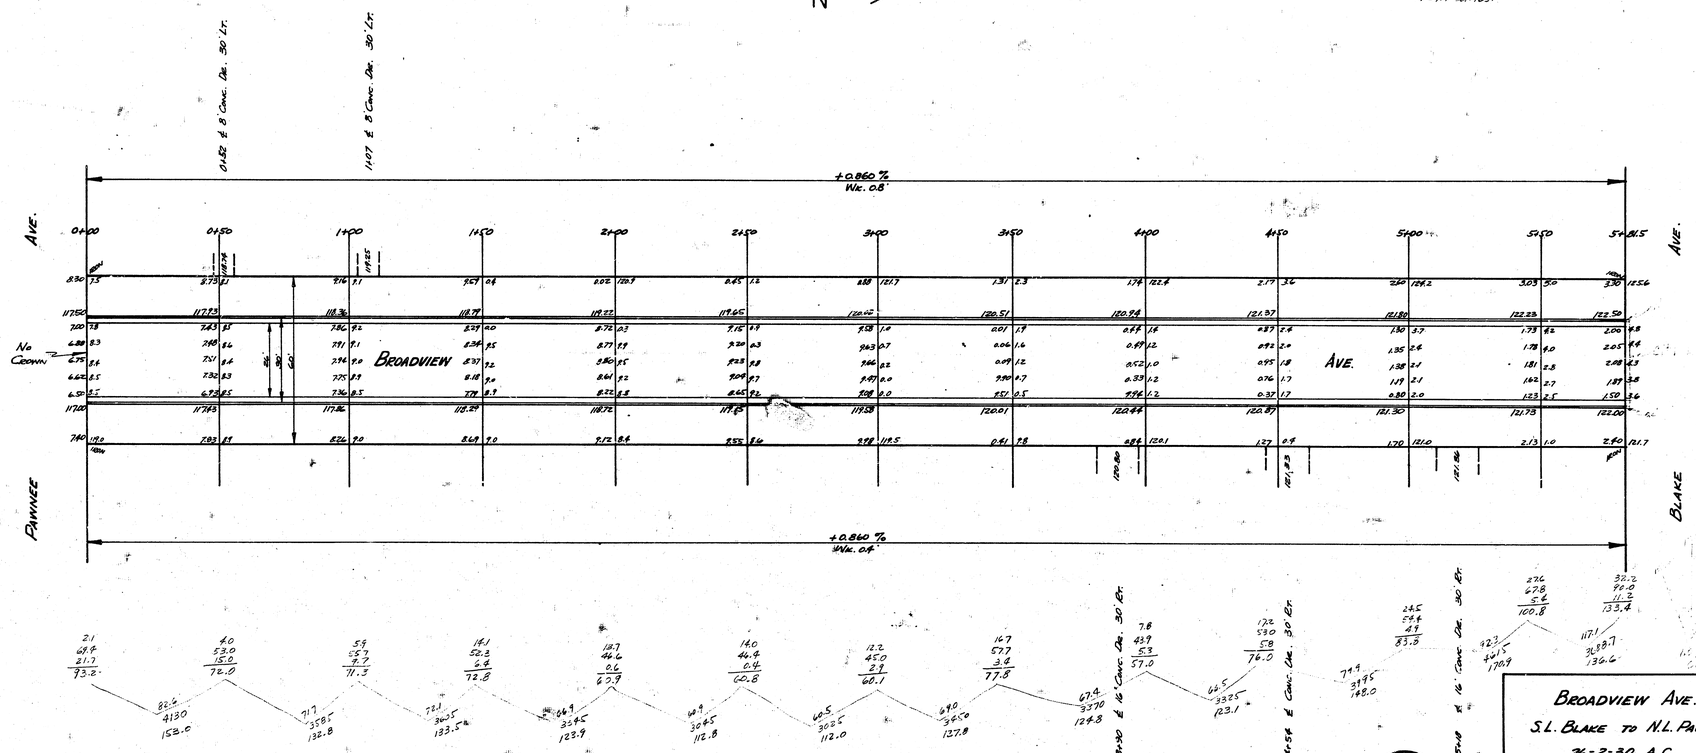

L. K. WHITE
LICENSED
55
PROFESSIONAL ENGINEER
KANSAS

BROADVIEW AVE.
S.L. BLAKE TO N.L. PAWNEE
26-2-30 A.C.
CITY OF WICHITA, KANSAS
L.K. WHITE - CITY ENGINEER
JULY 1952 PROJ. C11-316