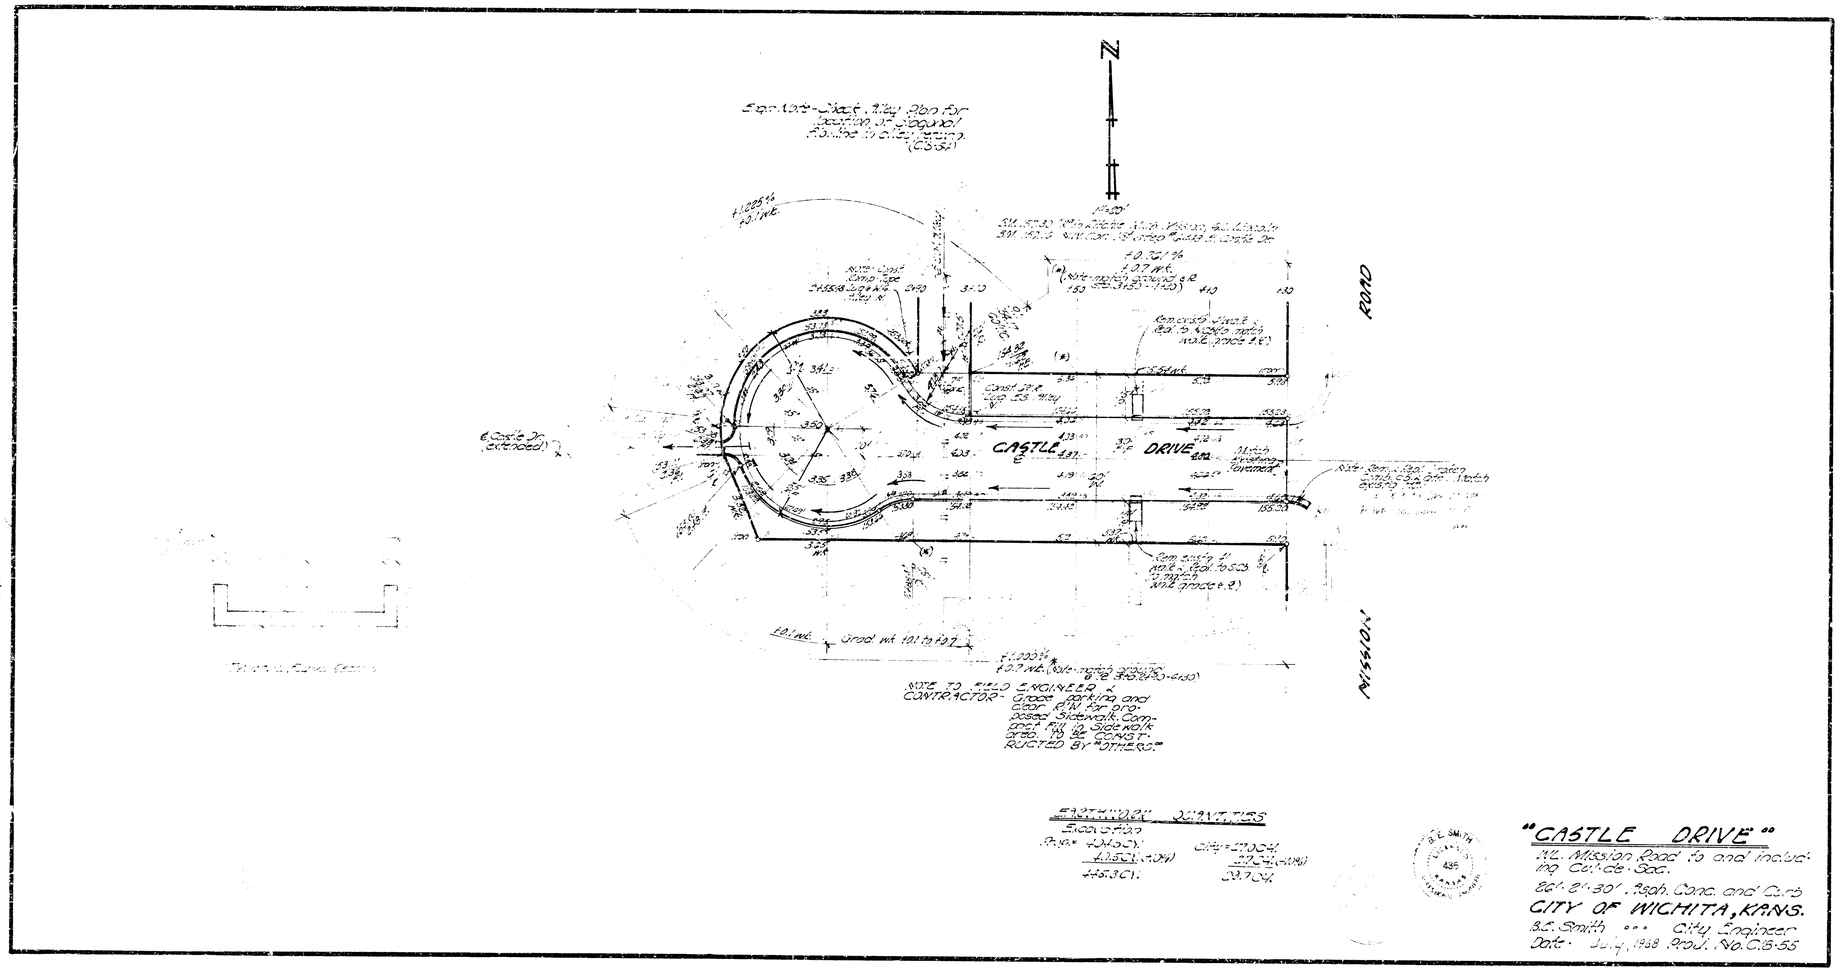

N
CASTLE DRIVE
MISSION ROAD
NOTE TO FIELD ENGINEER & CONTRACTOR- Grade parking and clear R/W for proposed Sidewalk. Compact Fill in Sidewalk area. To be CONSTRUCTED BY "OTHERS."
EARTHWORK QUANTITIES
Excavation
Prop.= 404.5CY.
City= 27.0CY.
445.3CY.
29.7CY.
"CASTLE DRIVE"
W.L. Mission Road to and including Cul-de-Sac.
86'-8'-30' Asph. Conc. and Curb
CITY OF WICHITA, KANS.
B.E. Smith ... City Engineer
Date- July, 1968 Proj. No. C.B-55