B.M.-1938 - Spike in R.P. S.W. Cor. Governeour & Lincoln

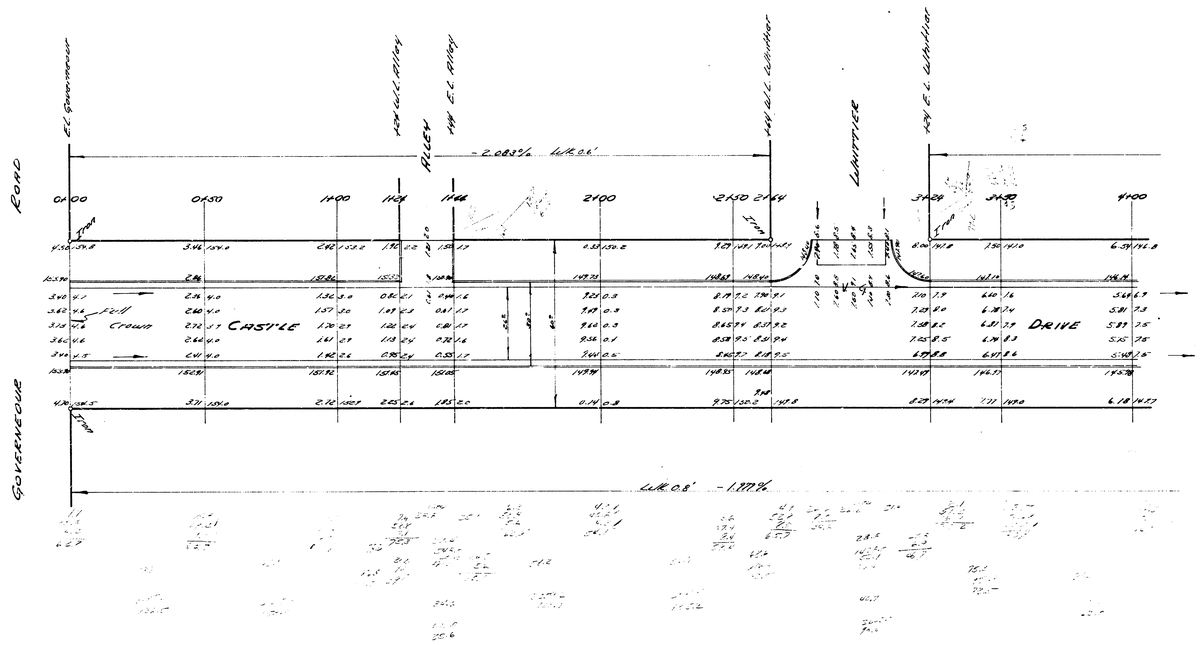

Scale: 1"=20'

NOTE— Chaining E. on S. R.

CASTLE DRIVE
E.C. GOVERNEOUR TO LIL HAMOUR
26-2-30 A.C.

City of Wichita, Kans.
B.E. Smith City Engineer
Aug. 1953 Proj. No. C.I.-52

1/2

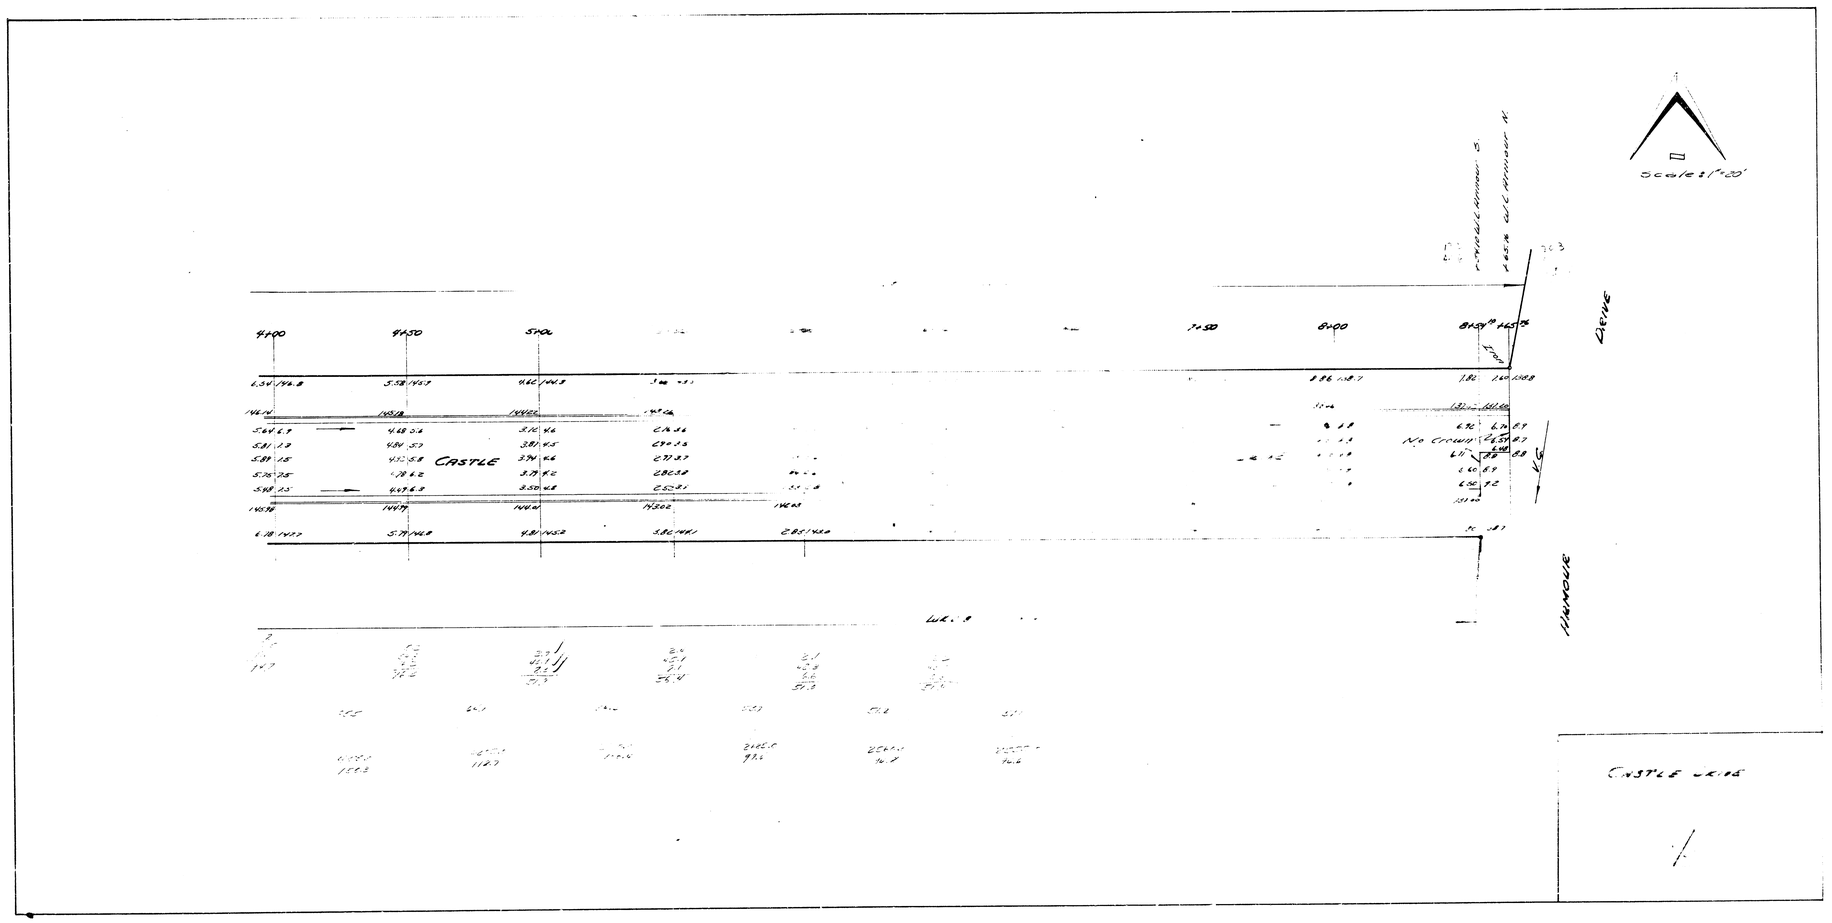

Scale 1"=20'
4+00
4+50
5+00
7+50
8+00
CASTLE
No Crown
DRIVE
HARMOUR
CASTLE DRIVE