
B.M 172.10 U.S.G.S. Disc. on S.E. Cor. Elev. @ Hillside
B.M 161.41 "B" Cut Top E. Curb Chautauqua @ N.L. 21st.

NOTE TO FIELD ENGR. & CONTRACTOR
Grade Parkings & Clear Right of Way for Prop. Sidewalk. Sidewalk To be Constructed By Others.

Scale 1" = 20'

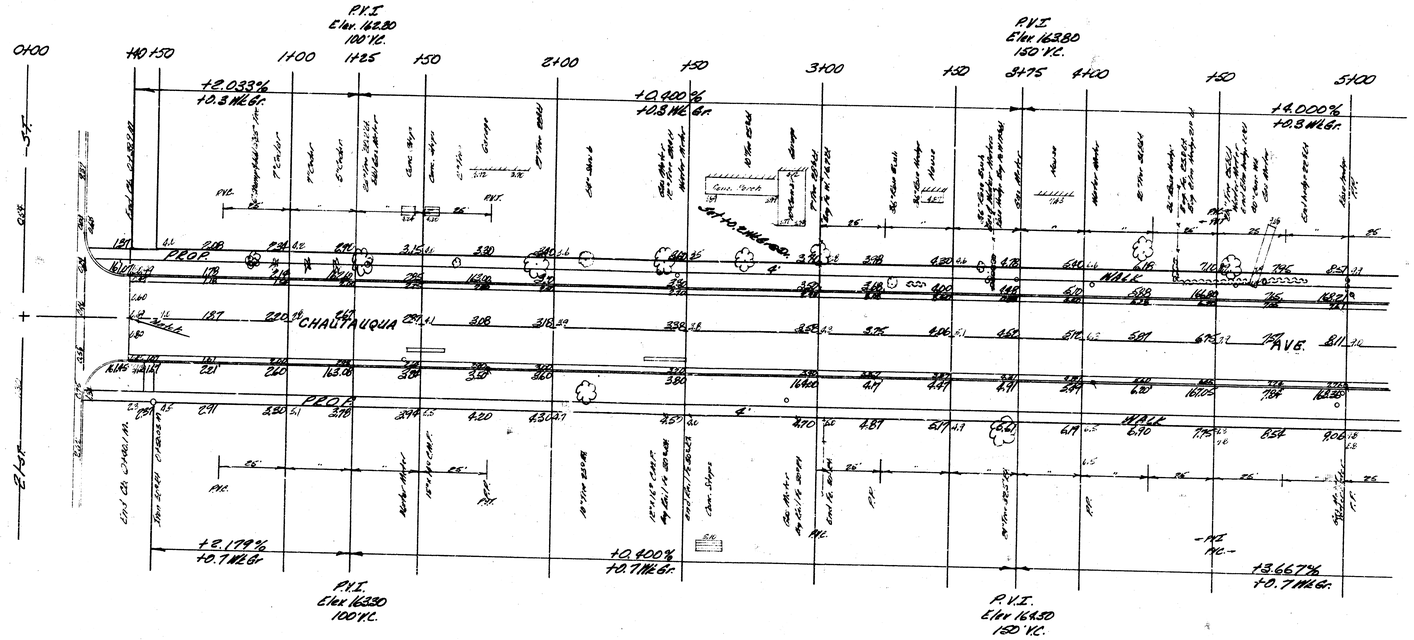

Baseline 30' W of E.R.

EXCAVATION


Prop.	Cut
1633.8 C.Y.	14.9 C.Y.
153.4 +10%	1.5 +10%
1,687.2 C.Y. Total	16.4 C.Y. Total


COMP. FILL
Prop.
12 C.Y.
01.1 +10%
1.5 C.Y. Total

CHAUTAUQUA AVE.
N.L. 21st. TO S.L. 22nd
26' - 2' - 30' A.C.
CITY OF WICHITA, KANSAS
B.E. SMITH CITY ENGINEER
DATE JUNE 1946 PROJ. C16-17


1/4

BM 16781 36 Cor. Conc. Porch 16 ft 2301 Chautauqua

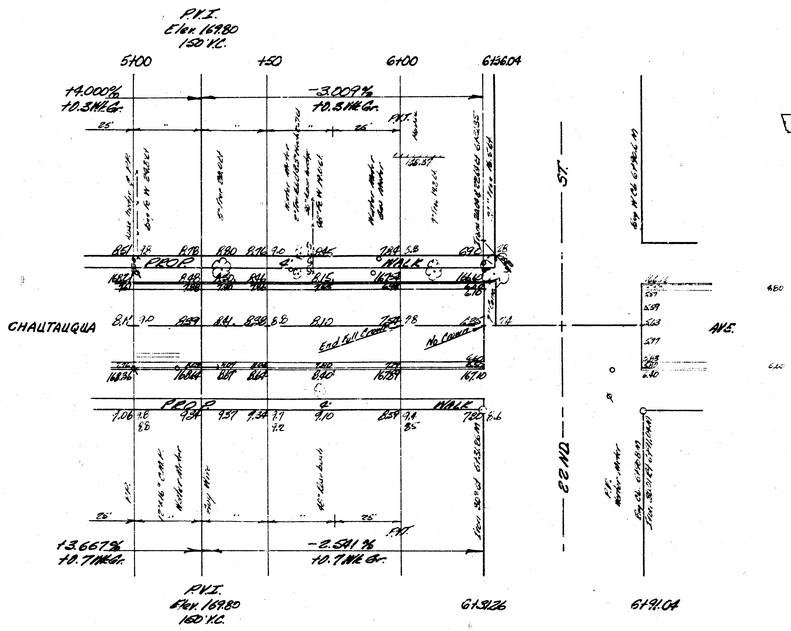

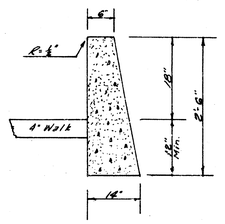

TYPE "E"

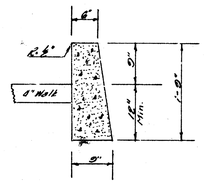

TYPE "B"

Retaining Walls

CHAUTAUQUA AVE.
PROJ C16-18