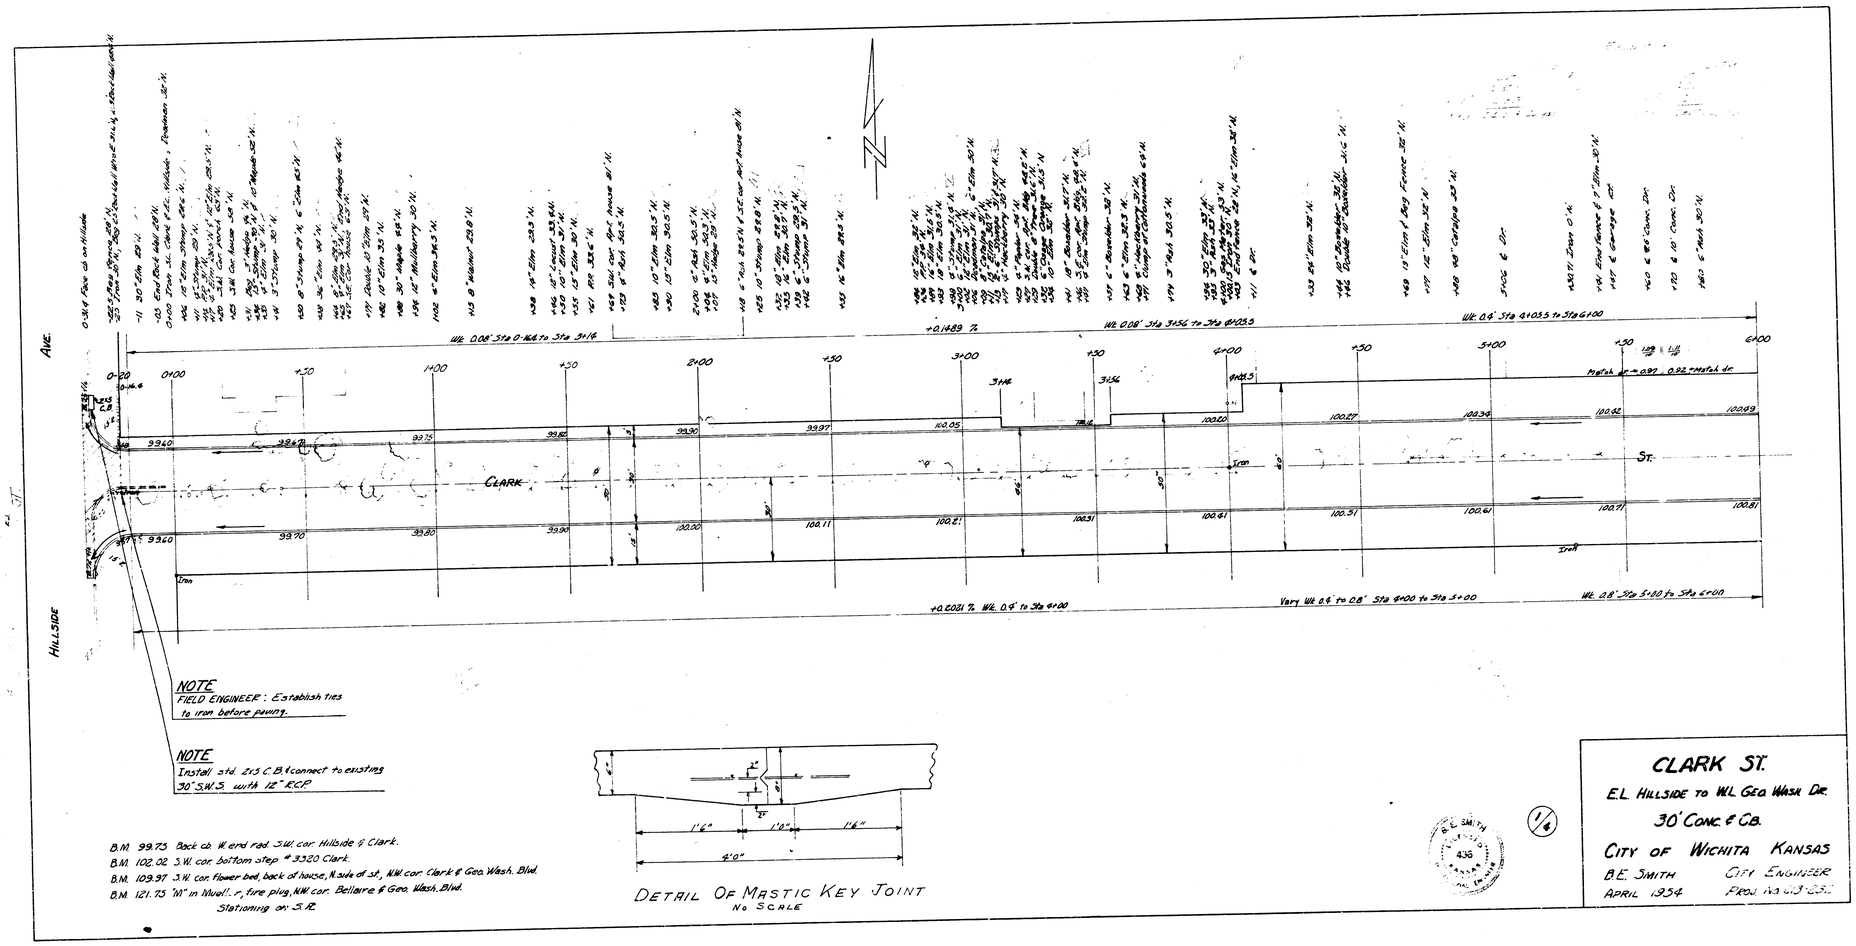

NOTE
FIELD ENGINEER: Establish ties to iron before paving.

NOTE
Install std. 2x3 C.B. & connect to existing 30" S.W.S. with 12" RCP.

B.M. 99.73 Back cb. W. end rad. S.W. cor. Hillside & Clark.
B.M. 102.02 S.W. cor. bottom step # 3320 Clark.
B.M. 109.97 S.W. cor. flower bed, back of house, N. side of st., N.W. cor. Clark & Geo. Wash. Blvd.
B.M. 121.73 "W" in Nuvell... r, fire plug, N.W. cor. Bellaire & Geo. Wash. Blvd.
Stationing on S.R.

DETAIL OF MASTIC KEY JOINT
No SCALE

B.E. SMITH
REGISTERED
436
KANSAS
ENGINEER

1/4

CLARK ST.

E.L. HILLSIDE TO W.L. GEO. WASH. DR.

30' CONC. & C.B.

CITY OF WICHITA KANSAS

B.E. SMITH — CITY ENGINEER

APRIL 1954 — PROJ. NO. U3-85.

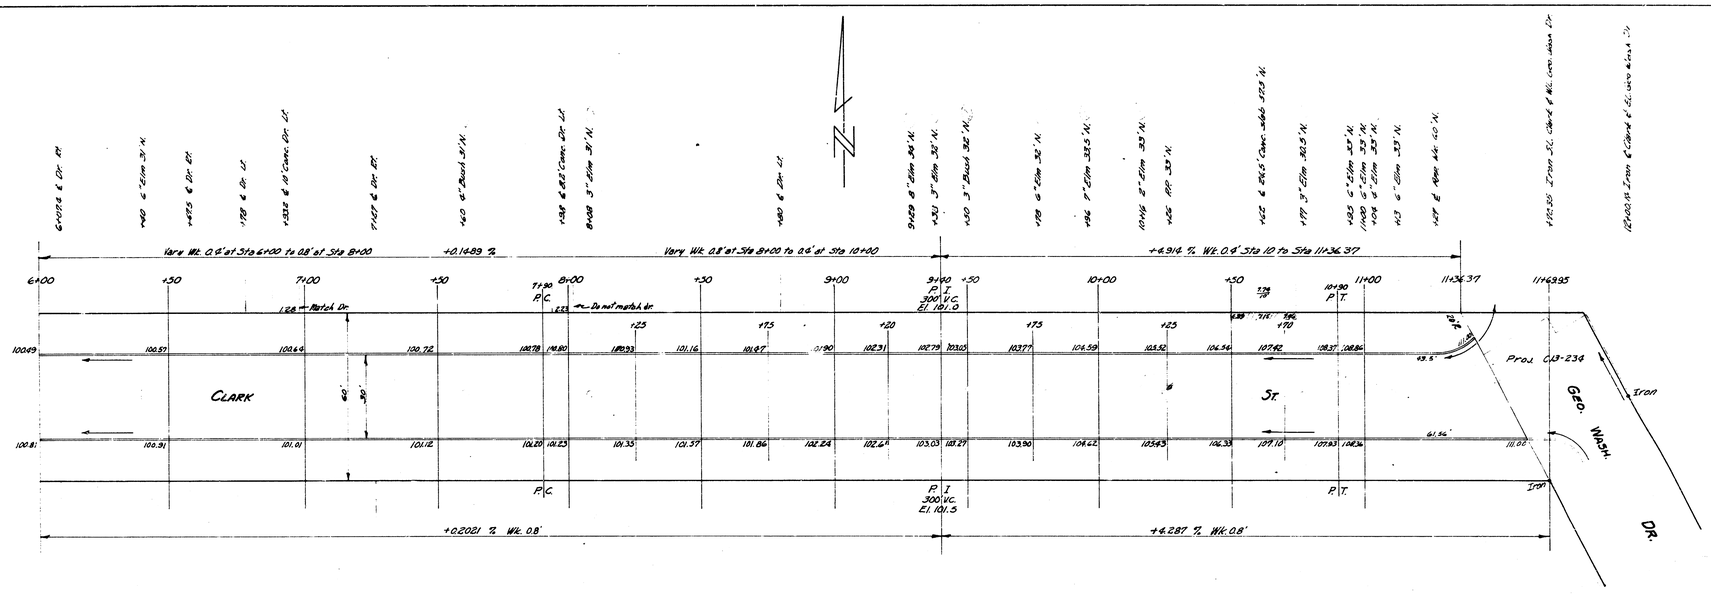

2/6

CLARK ST.

Proj. No. C13-232