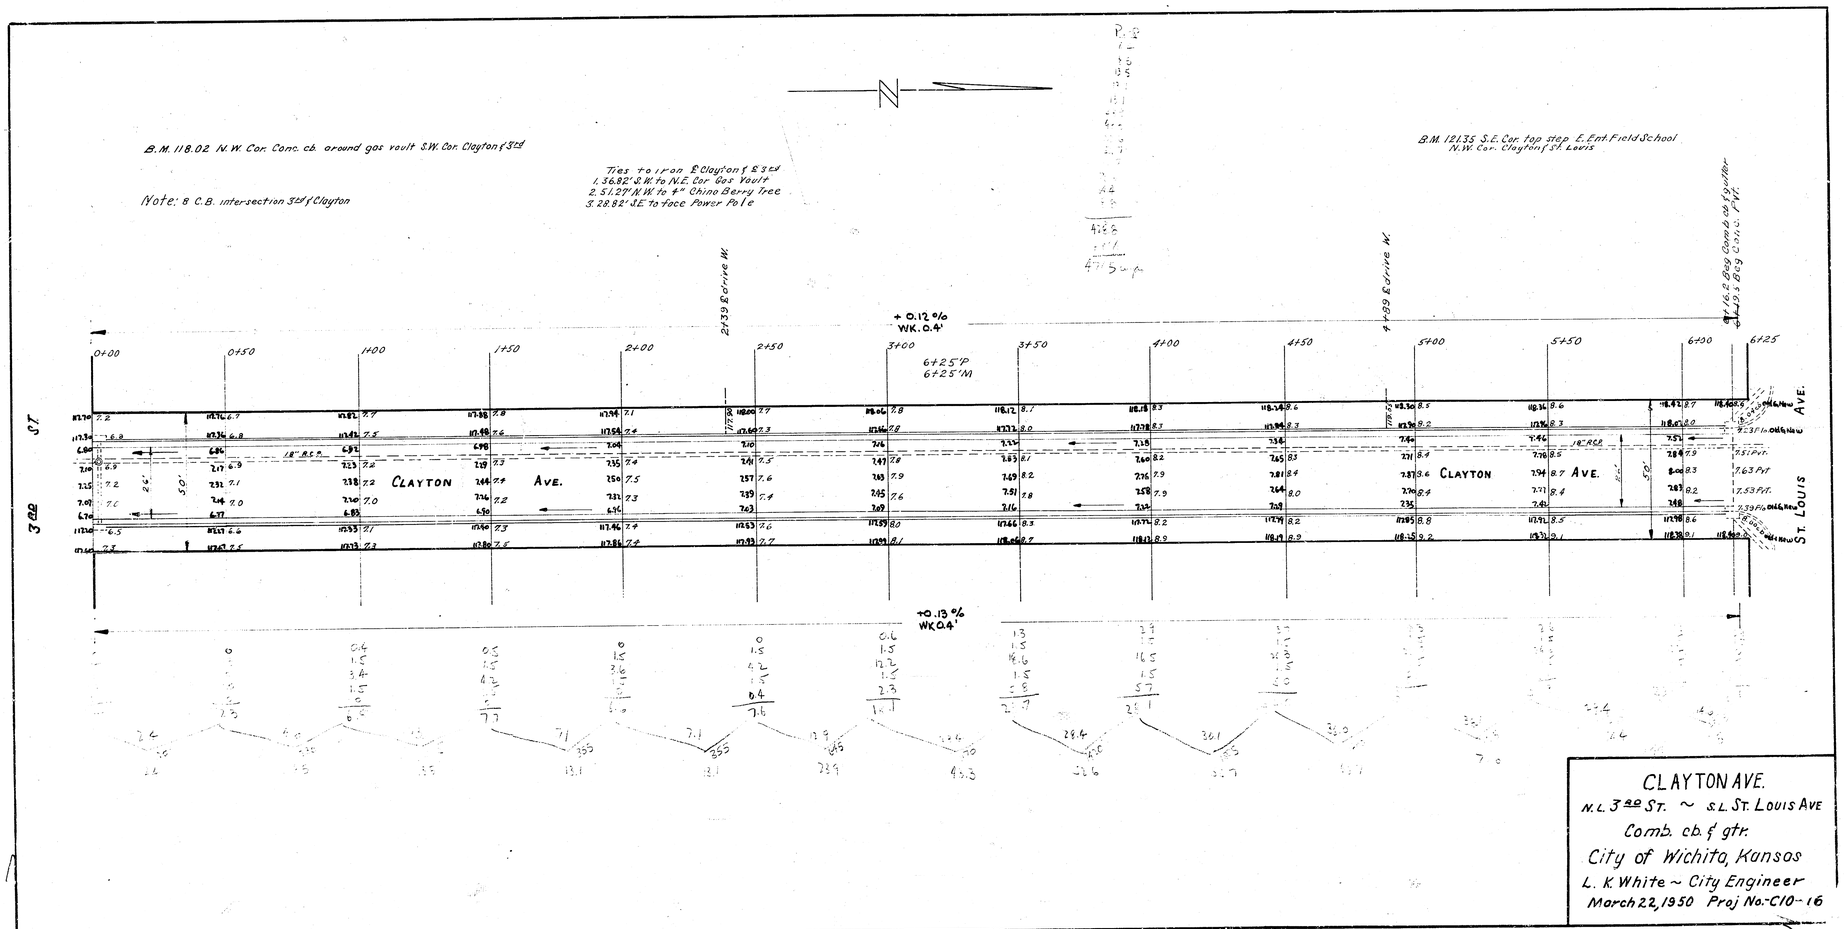

CLAYTON AVE.
N.L. 3RD ST. ~ S.L. ST. LOUIS AVE
Comb. cb. & gtr.
City of Wichita, Kansas
L. K. White ~ City Engineer
March 22, 1950 Proj No.-C10-16