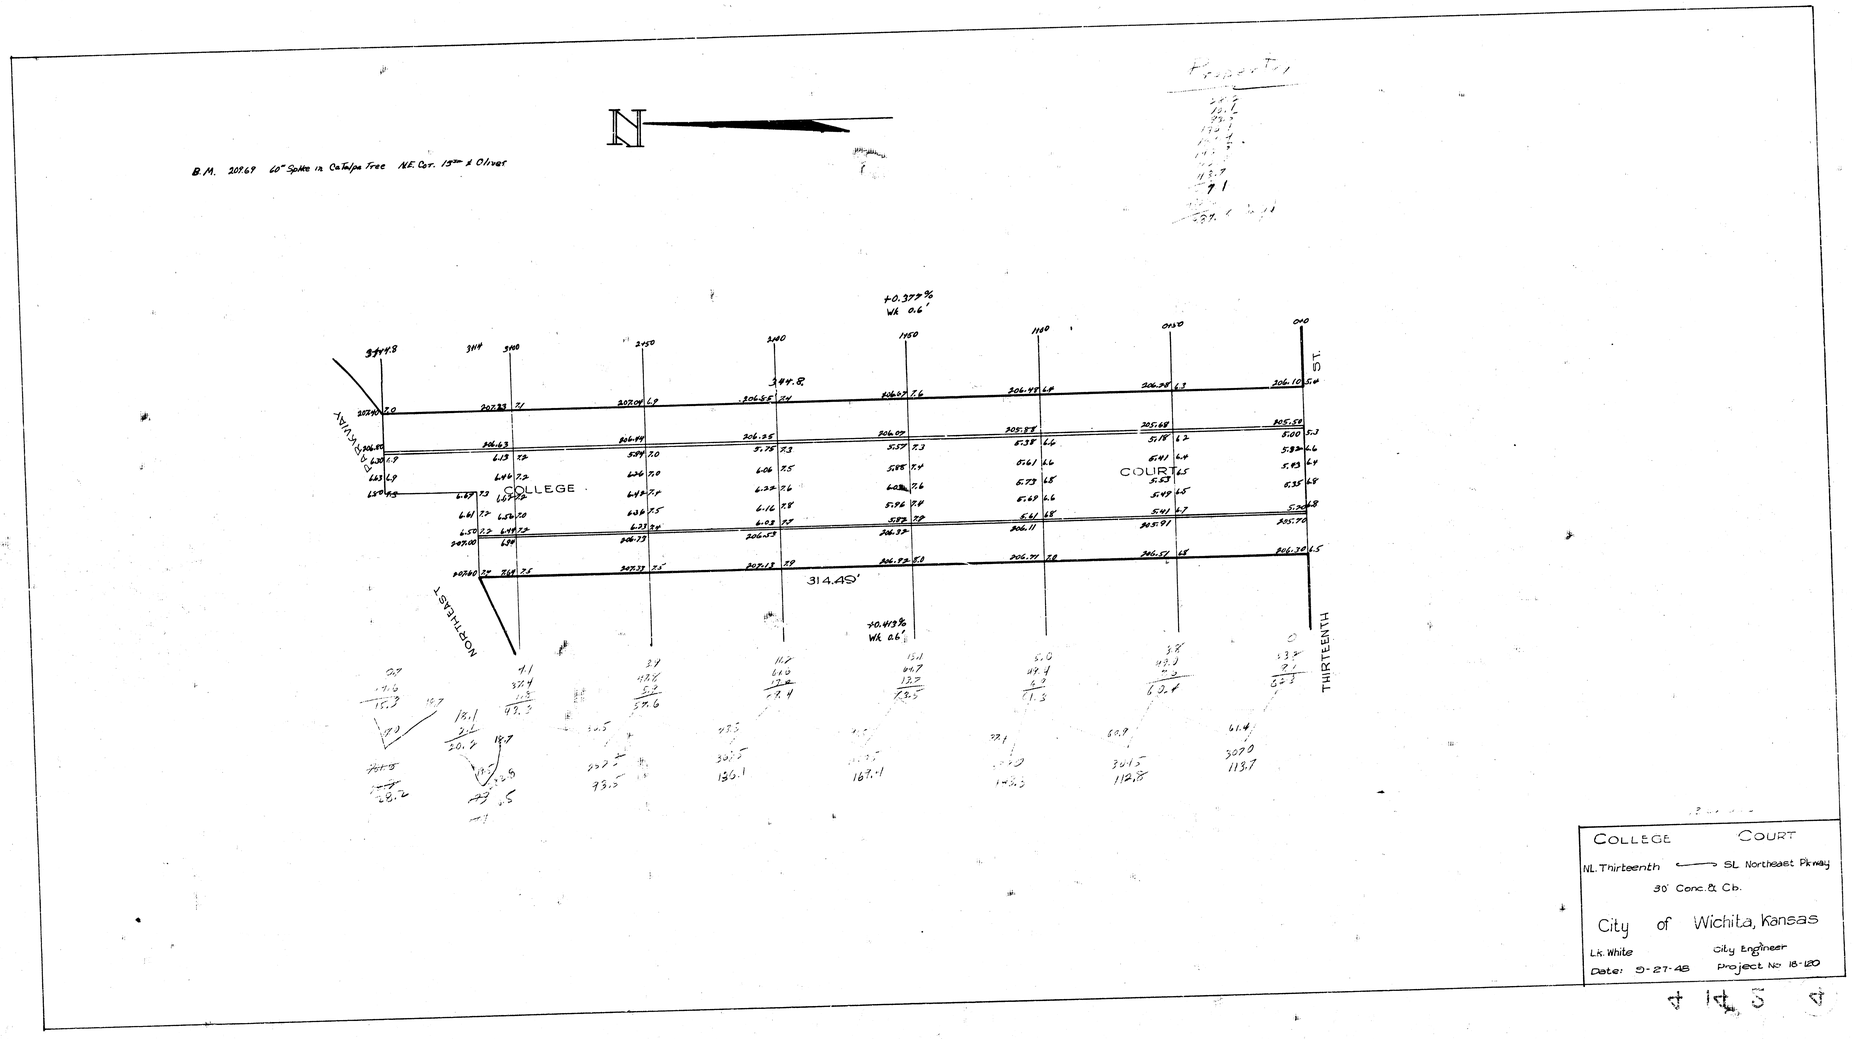

COLLEGE COURT

NL. Thirteenth ⟷ SL Northeast Pkway

30' Conc. & Cb.

City of Wichita, Kansas

Lk. White City Engineer

Date: 9-27-48 Project No 18-120

4 14 5 4