B.M. Elev 106.79 Iron in thimble C.Ellis S.E. intersection
B.M. Elev. 106.03 Iron in thimble C.Morris & Ellis

26-2-30 Cont.

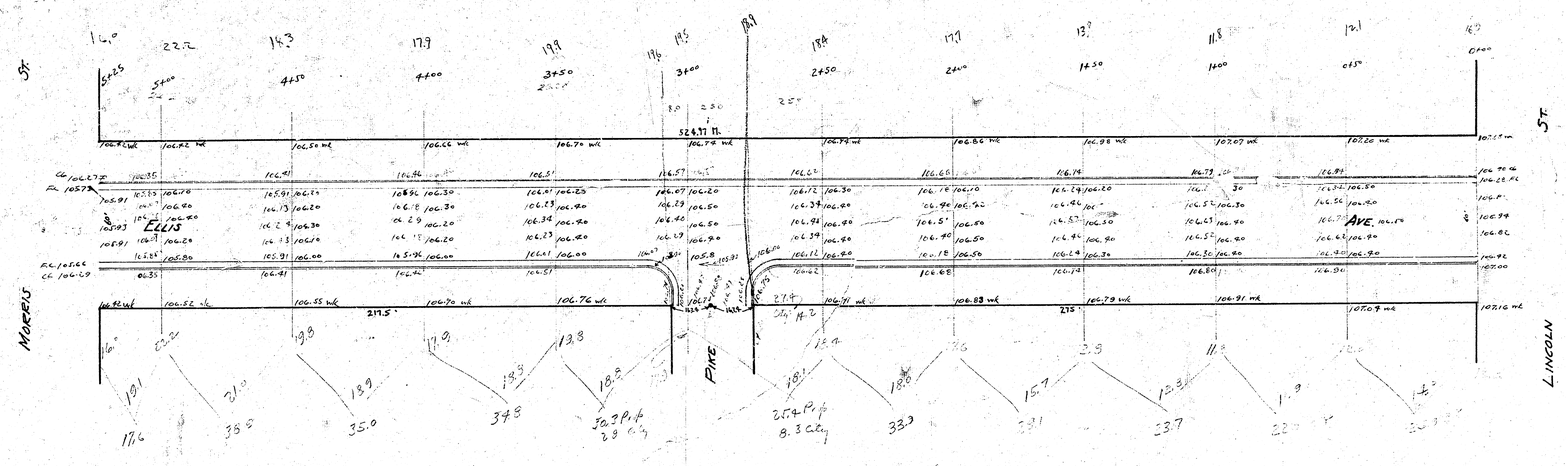

Paving Plan
1939
Ellis Ave
NE Lincoln
to
SE Morris