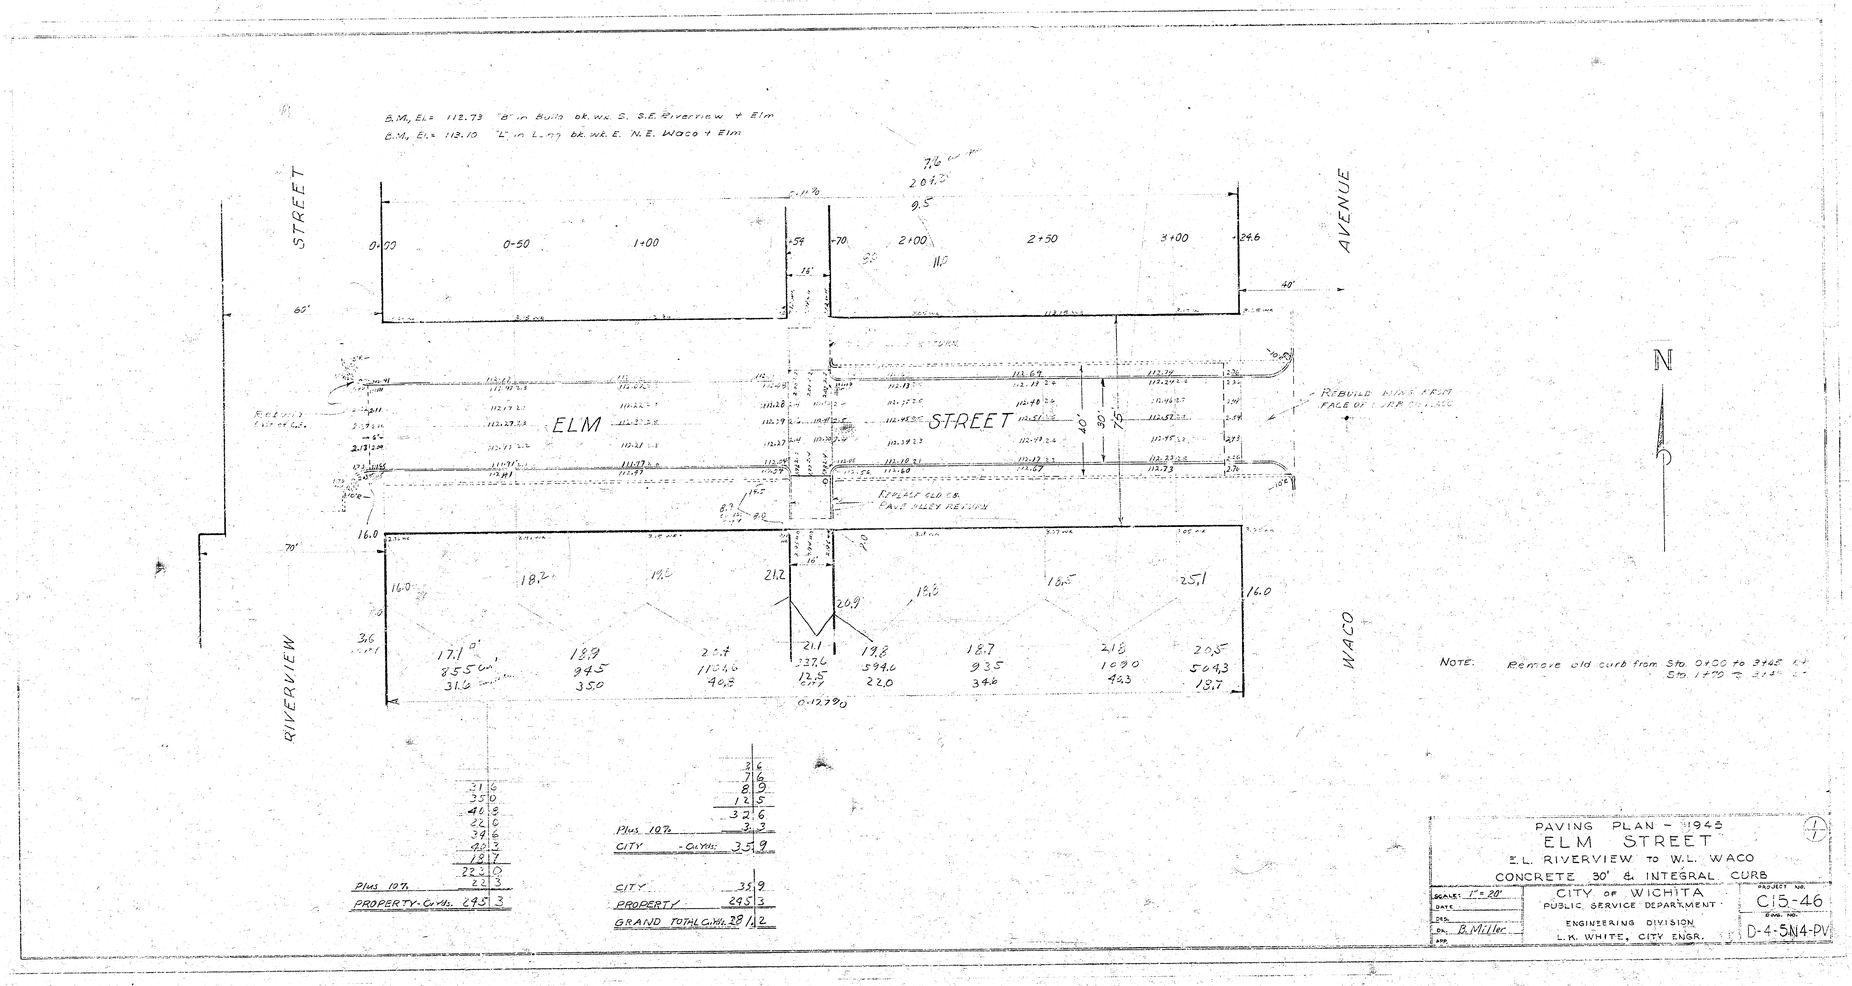

NOTE: Remove old curb from Sta. 0+00 to 3+45 Lt.
Sta. 1+70 to 3+45 Lt.

PAVING PLAN - 1945
ELM STREET
E.L. RIVERVIEW TO W.L. WACO
CONCRETE 30' & INTEGRAL CURB

SCALE: 1" = 20'	CITY OF WICHITA PUBLIC SERVICE DEPARTMENT ENGINEERING DIVISION L.K. WHITE, CITY ENGR.	PROJECT NO. C15-46
DATE		DWG. NO. D-4-5N4-PV
DES.		
DR. B. Miller		
APP.		