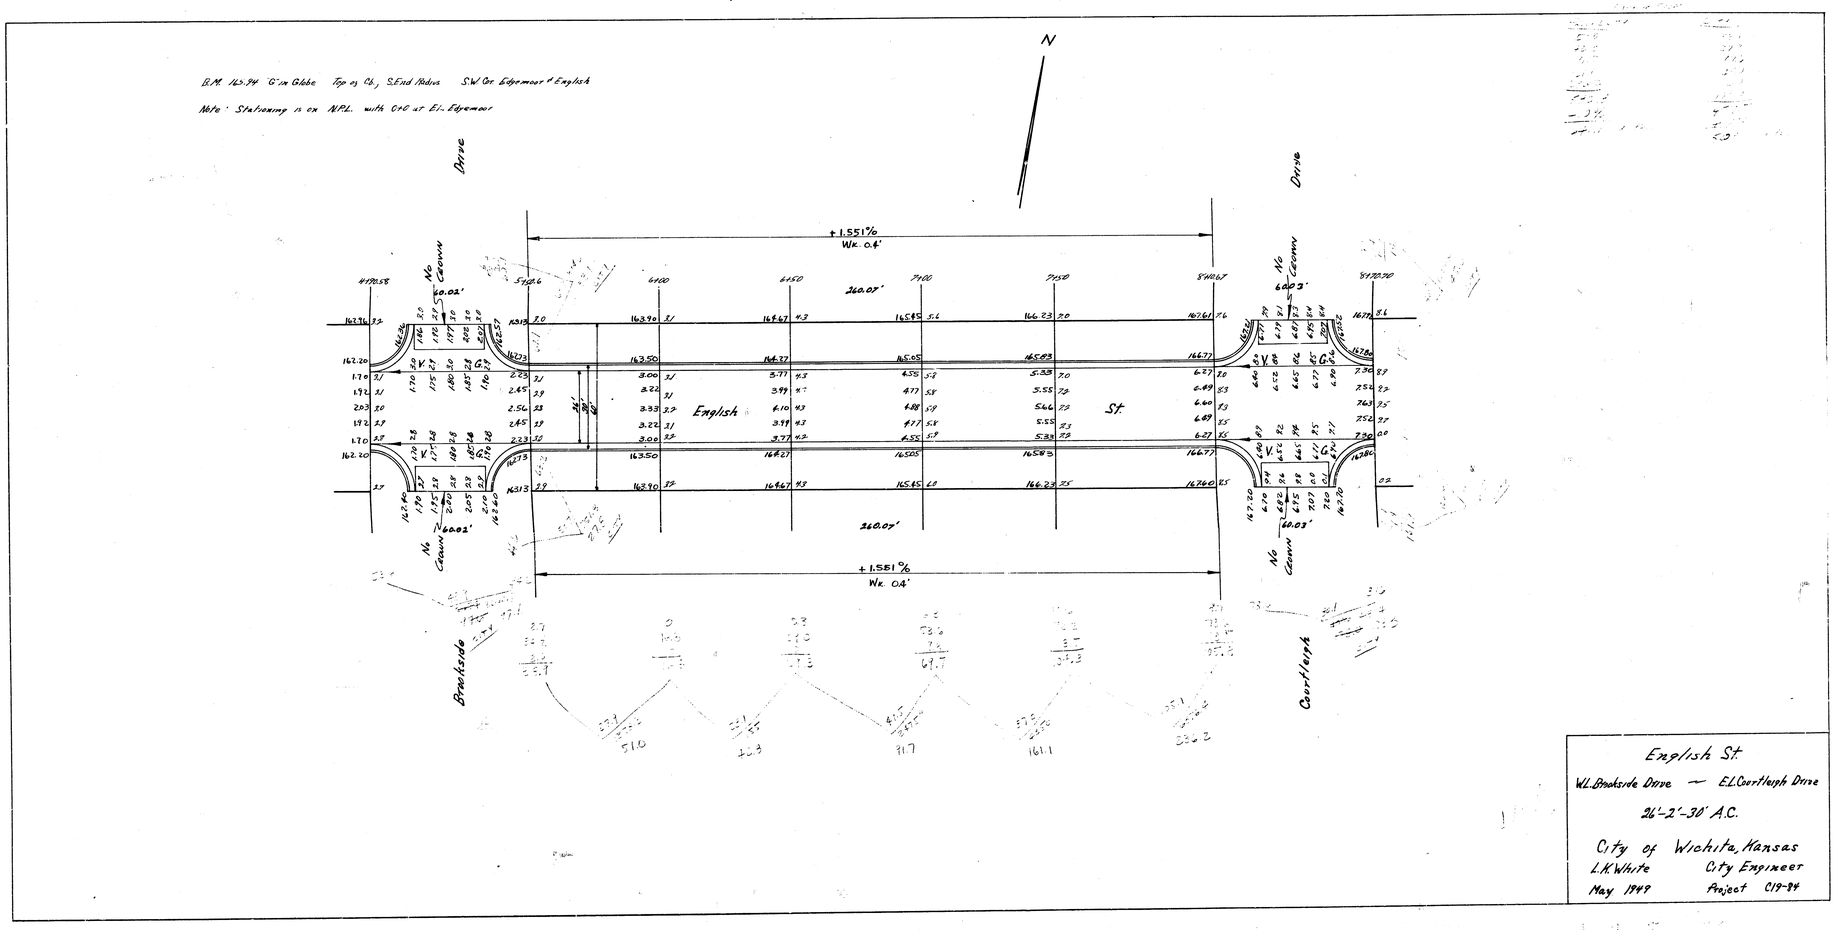

English St.

W.L. Brookside Drive — E.L. Courtleigh Drive

26'-2'-30' A.C.

City of Wichita, Kansas

L.K. White City Engineer

May 1949 Project C19-84