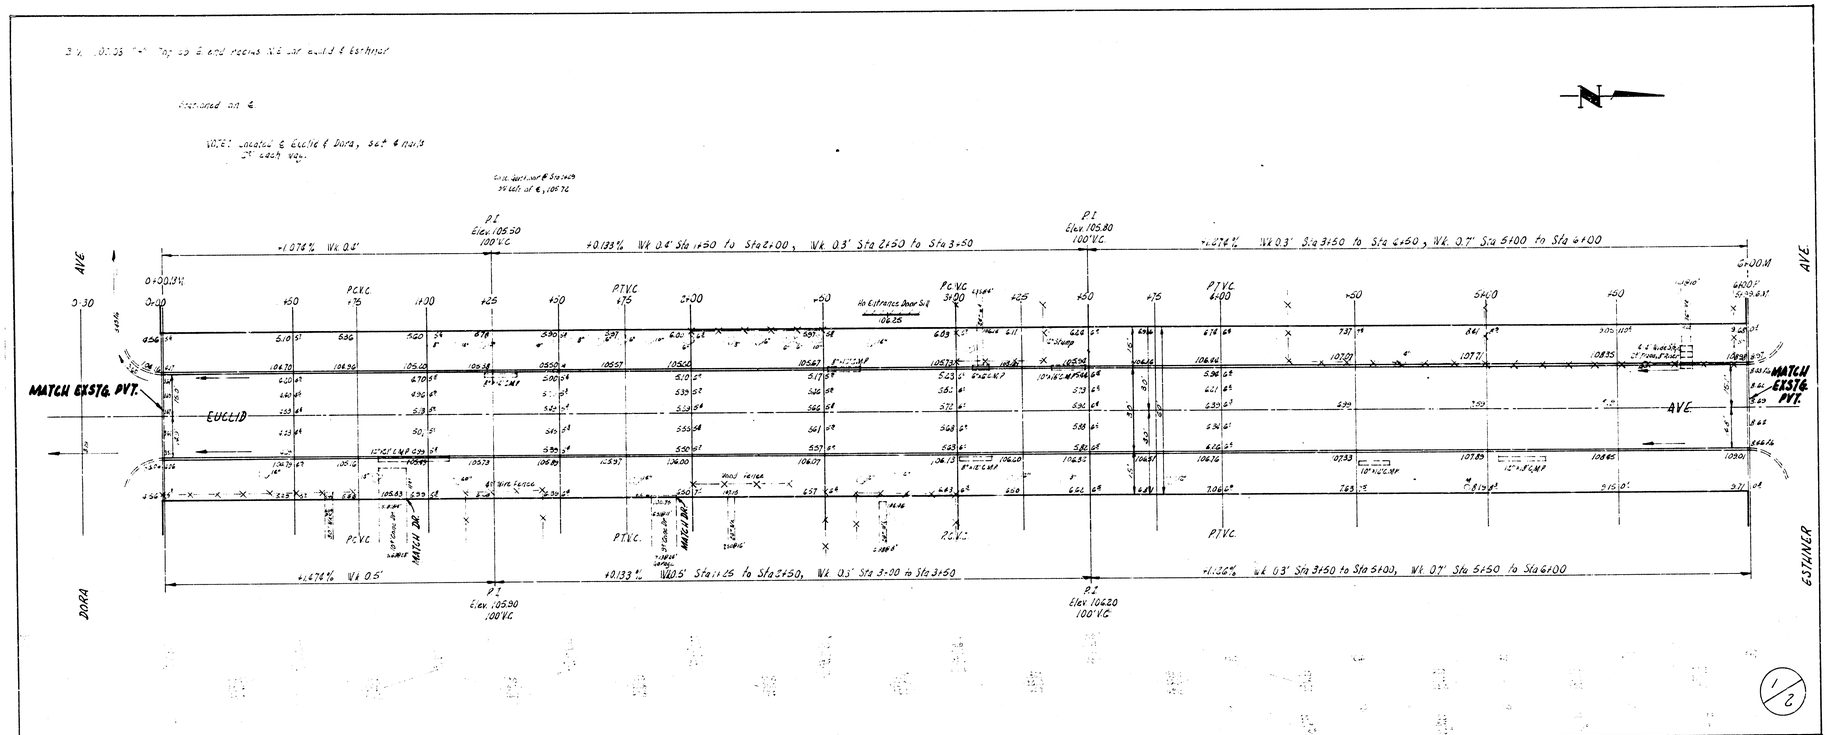

NOTE TO FIELD ENGINEER & CONTRACTOR
All entrance pipes to be disposed of in accordance with instructions of city dirt checker.

EUCLID AVE.
N.L. DORA - S.L. ESTHNER
30' CONC. & C.B.
CITY OF WICHITA, KANS.
B.E. SMITH CITY ENGINEER
MAY 1956 PROJ. C16-63