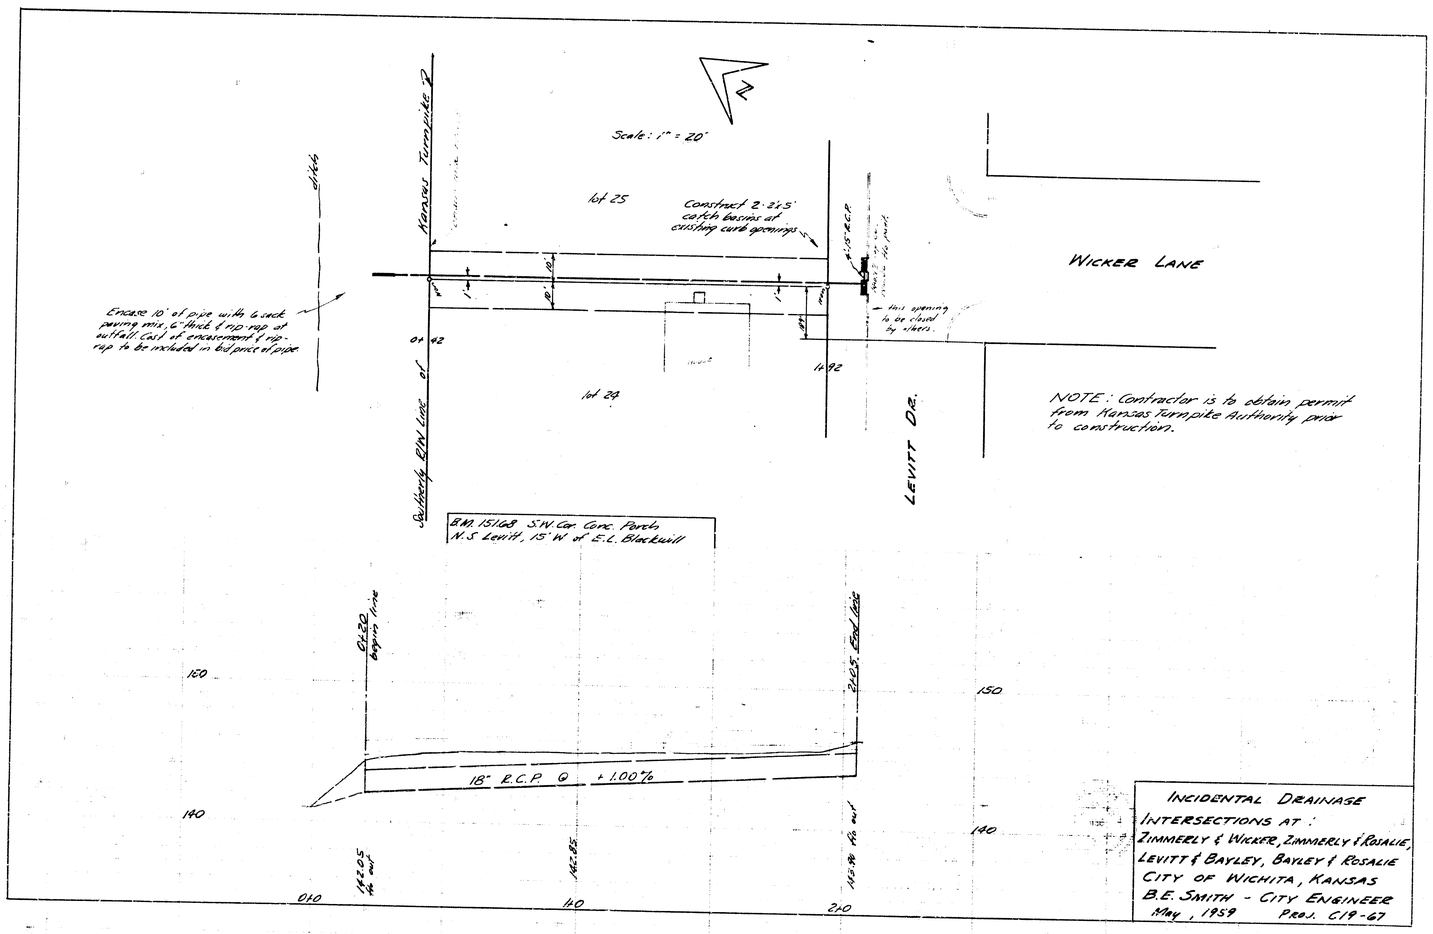
Scale: 1" = 20'
Kansas Turnpike
Lot 25
Construct 2-21.5' catch basins at existing curb openings
WICKER LANE
Encase 10' of pipe with 6 sack paving mix, 6" thick & rip-rap at outfall. Cost of encasement & rip-rap to be included in bid price of pipe
this opening to be closed by others.
NOTE: Contractor is to obtain permit from Kansas Turnpike Authority prior to construction.
Lot 29
Southerly E&W Line of
LEVITT DR.
B.M. 1516B S.W. Cor. Conc. Porch, N.S Levitt, 15' W of E.L. Blackwell
18" R.C.P. @ +1.00%
160
150
140
140
210
INCIDENTAL DRAINAGE
INTERSECTIONS AT:
ZIMMERLY & WICKER, ZIMMERLY & ROSALIE,
LEVITT & BAYLEY, BAYLEY & ROSALIE
CITY OF WICHITA, KANSAS
B.E. SMITH - CITY ENGINEER
MAY, 1959 PROJ. C19-67