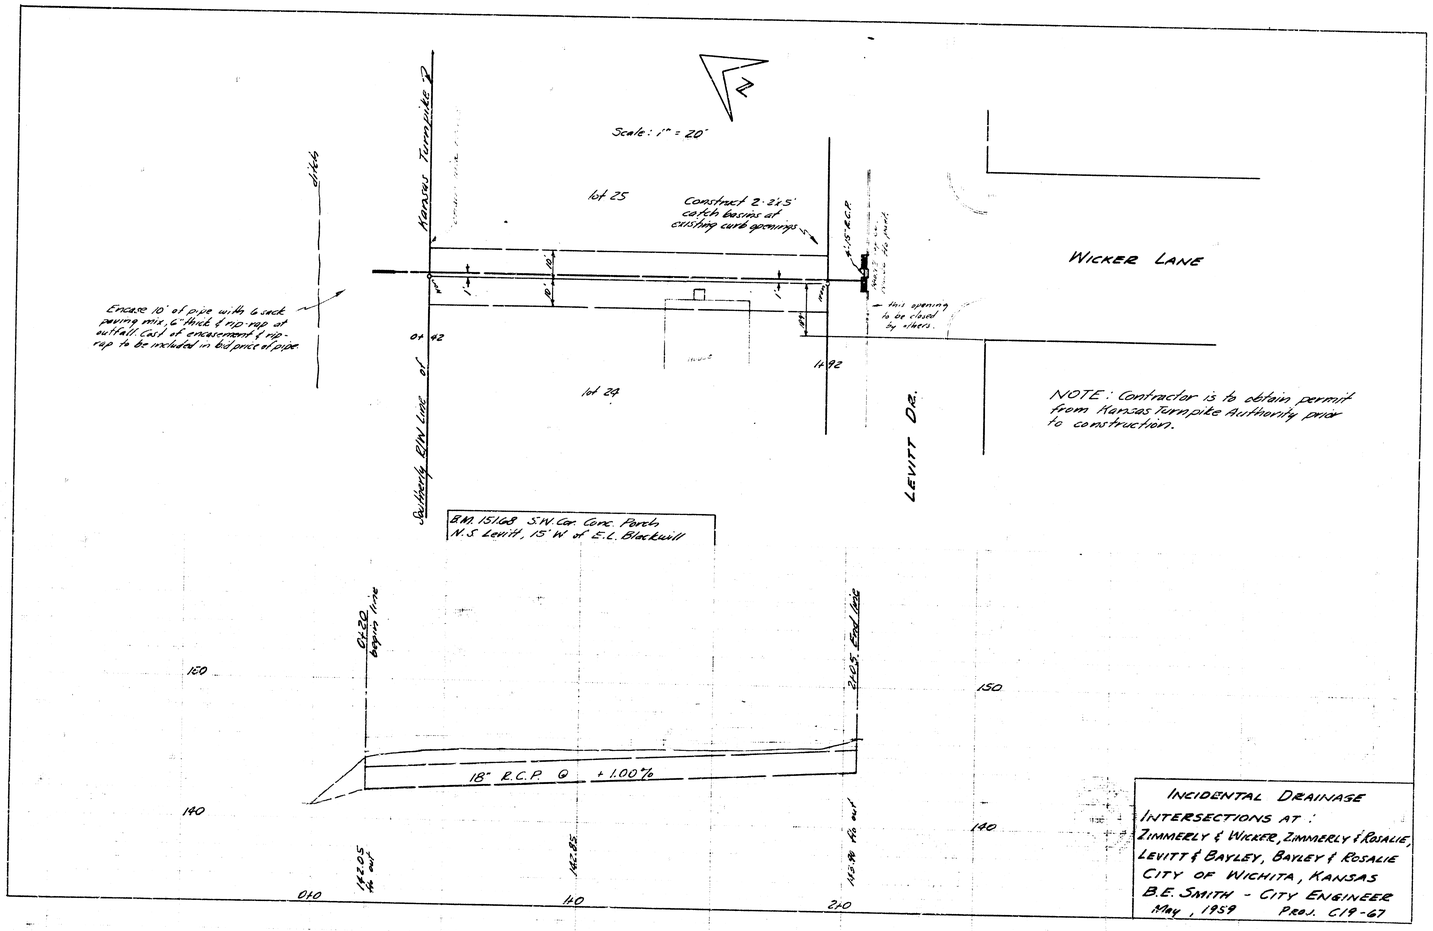

INCIDENTAL DRAINAGE
INTERSECTIONS AT:
ZIMMERLY & WICKER, ZIMMERLY & ROSALIE,
LEVITT & BAYLEY, BAYLEY & ROSALIE
CITY OF WICHITA, KANSAS
B.E. SMITH - CITY ENGINEER
MAY, 1959 PROJ. C19-67