

B.M. 111.74 on Wk. NE cor bldg. SW cor. Market & Douglas
B.M. 111.26 E2.1m. P.T. Co. X'H @ Sta. 0-18

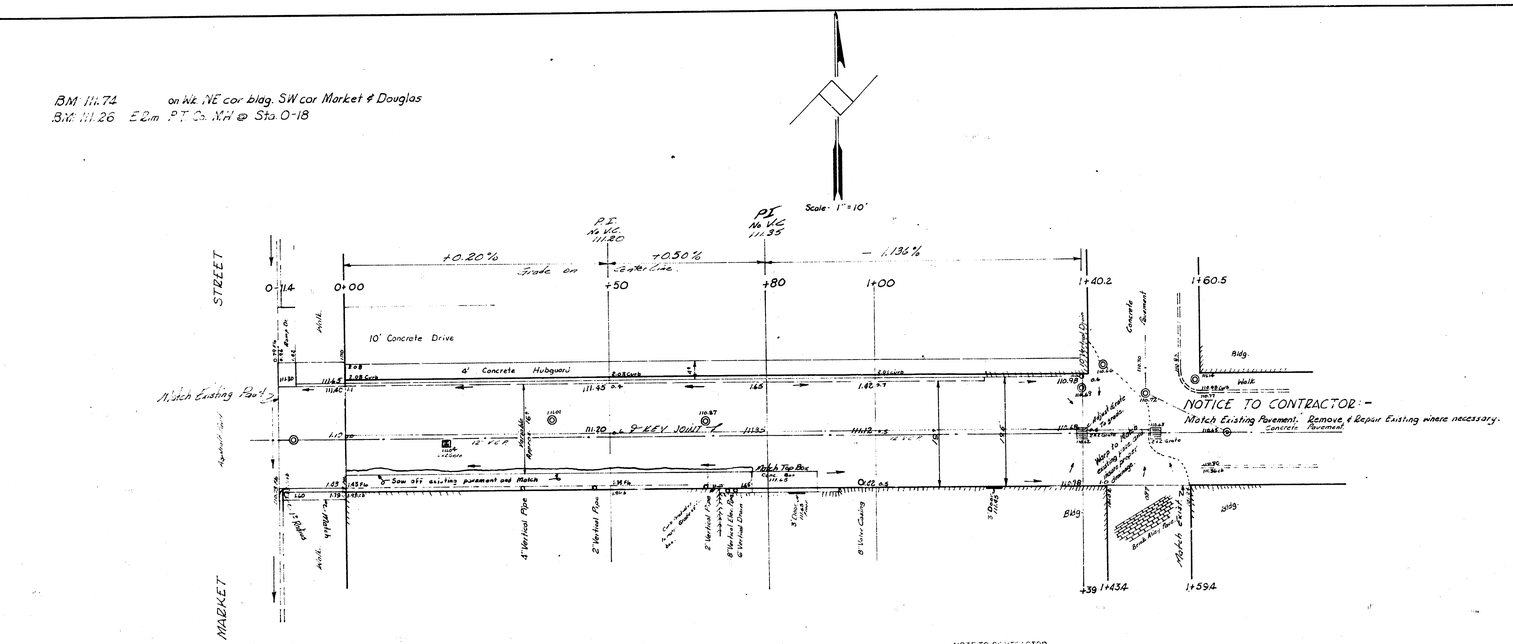


NOTE TO CONTRACTOR

This project will be constructed under the supervision of [illegible] and contractor's attention is directed to the provisions of the specifications governing the work. The CONTRACTOR will reimburse the City of Wichita for all cost of Engineering & Plans, and Inspection.

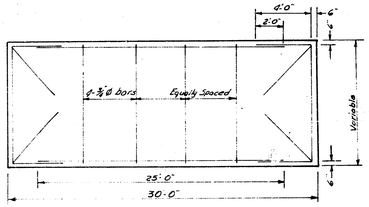

STEEL PATTERN
No Scale

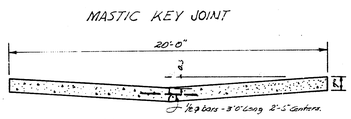

TYPICAL SECTION
(EXCEPTION AT WARPED SECTIONS)
No Scale

ALLEY- NORTH OF DOUGLAS
Bet Market and Broadway
7" Conc
CITY OF WICHITA, KANSAS
B.E. SMITH CITY ENGINEER
APRIL 1957 PRIVATE JOB