
B.M.-1078 Iron in Conc. N.L. Waterman & Sons

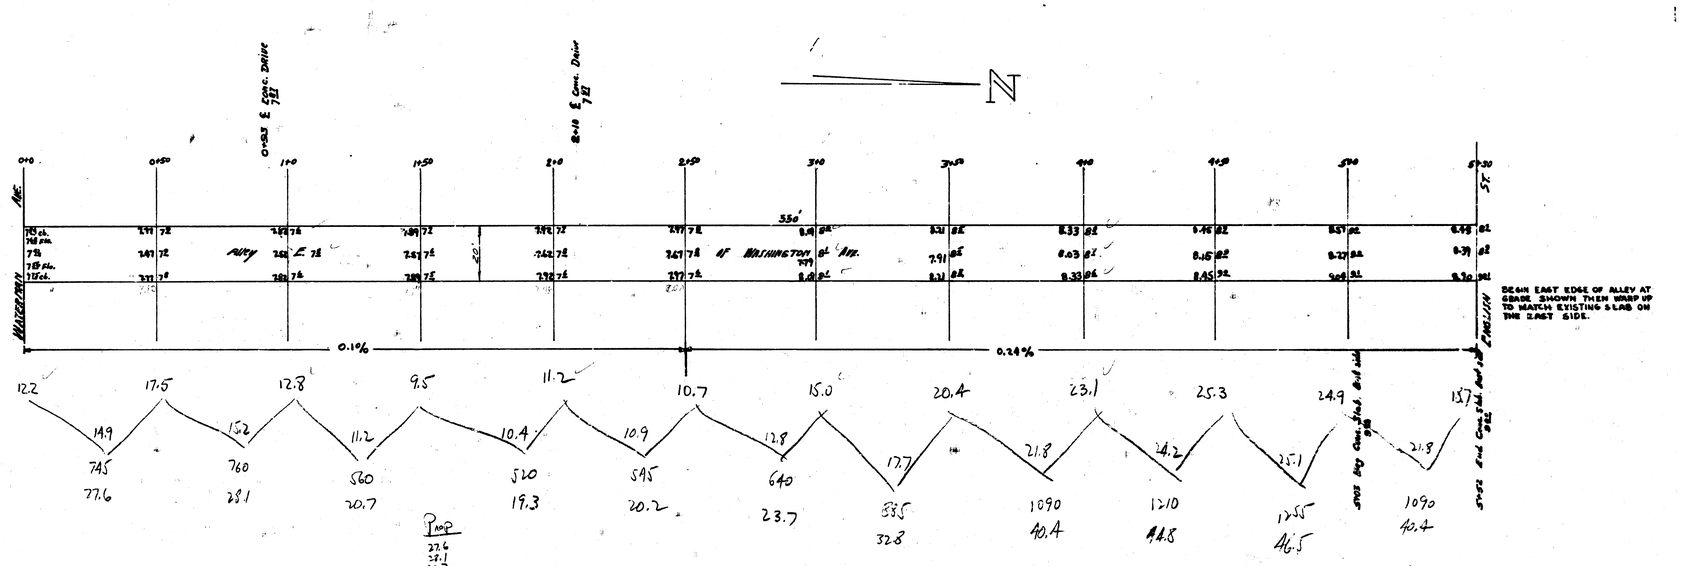

Prop
27.6
28.1
20.7
19.3
20.2
23.7
32.8
40.4
44.8
46.5
40.4
344.5
+10%
379.0 cu yds.

BEGIN EAST EDGE OF ALLEY AT GRADE SHOWN THEN WARP UP TO MATCH EXISTING SLAB ON THE EAST SIDE.

ALLEY E. of WASHINGTON AVE.
S.L. ENGLISH N.L. WATERMAN
7" - 2.0 CONCRETE

CITY of WICHITA, KANSAS
ENGINEERING DIVISION
L.K. WHITE CITY ENGINEER
JULY 1947