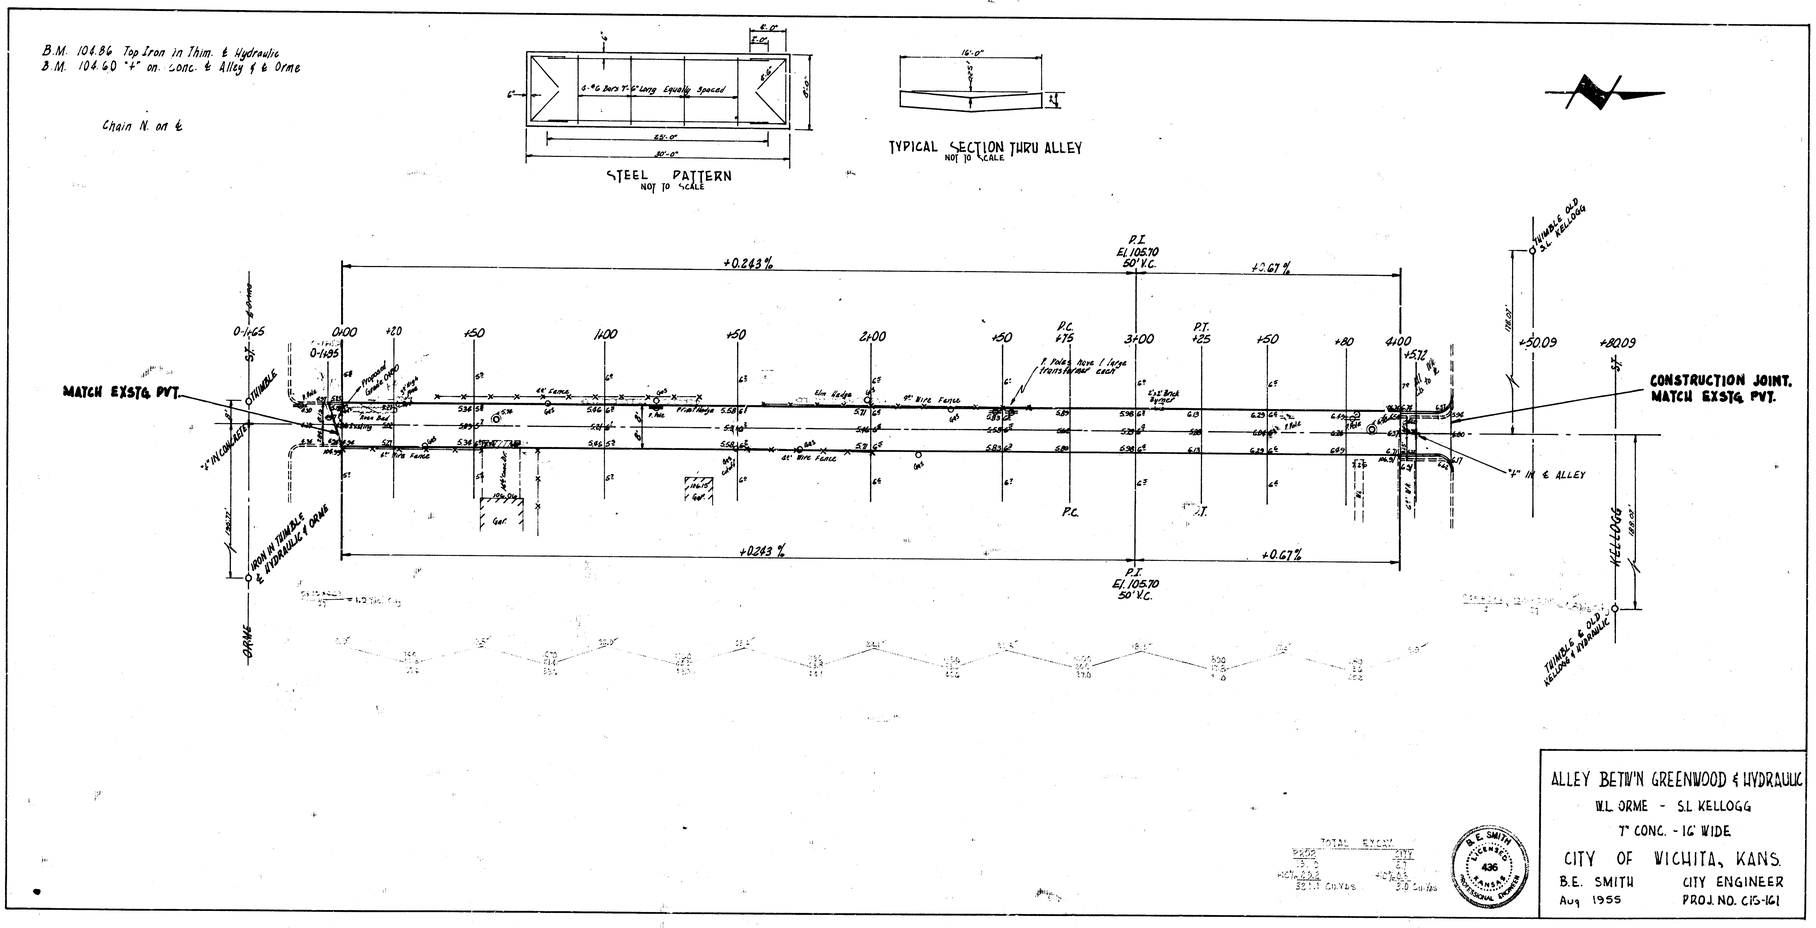

ALLEY BETW'N GREENWOOD & HYDRAULIC

W.L. ORME - S.L. KELLOGG

7" CONC. - 16' WIDE

CITY OF WICHITA, KANS.

B.E. SMITH — CITY ENGINEER

Aug 1955 — PROJ. NO. C15-161