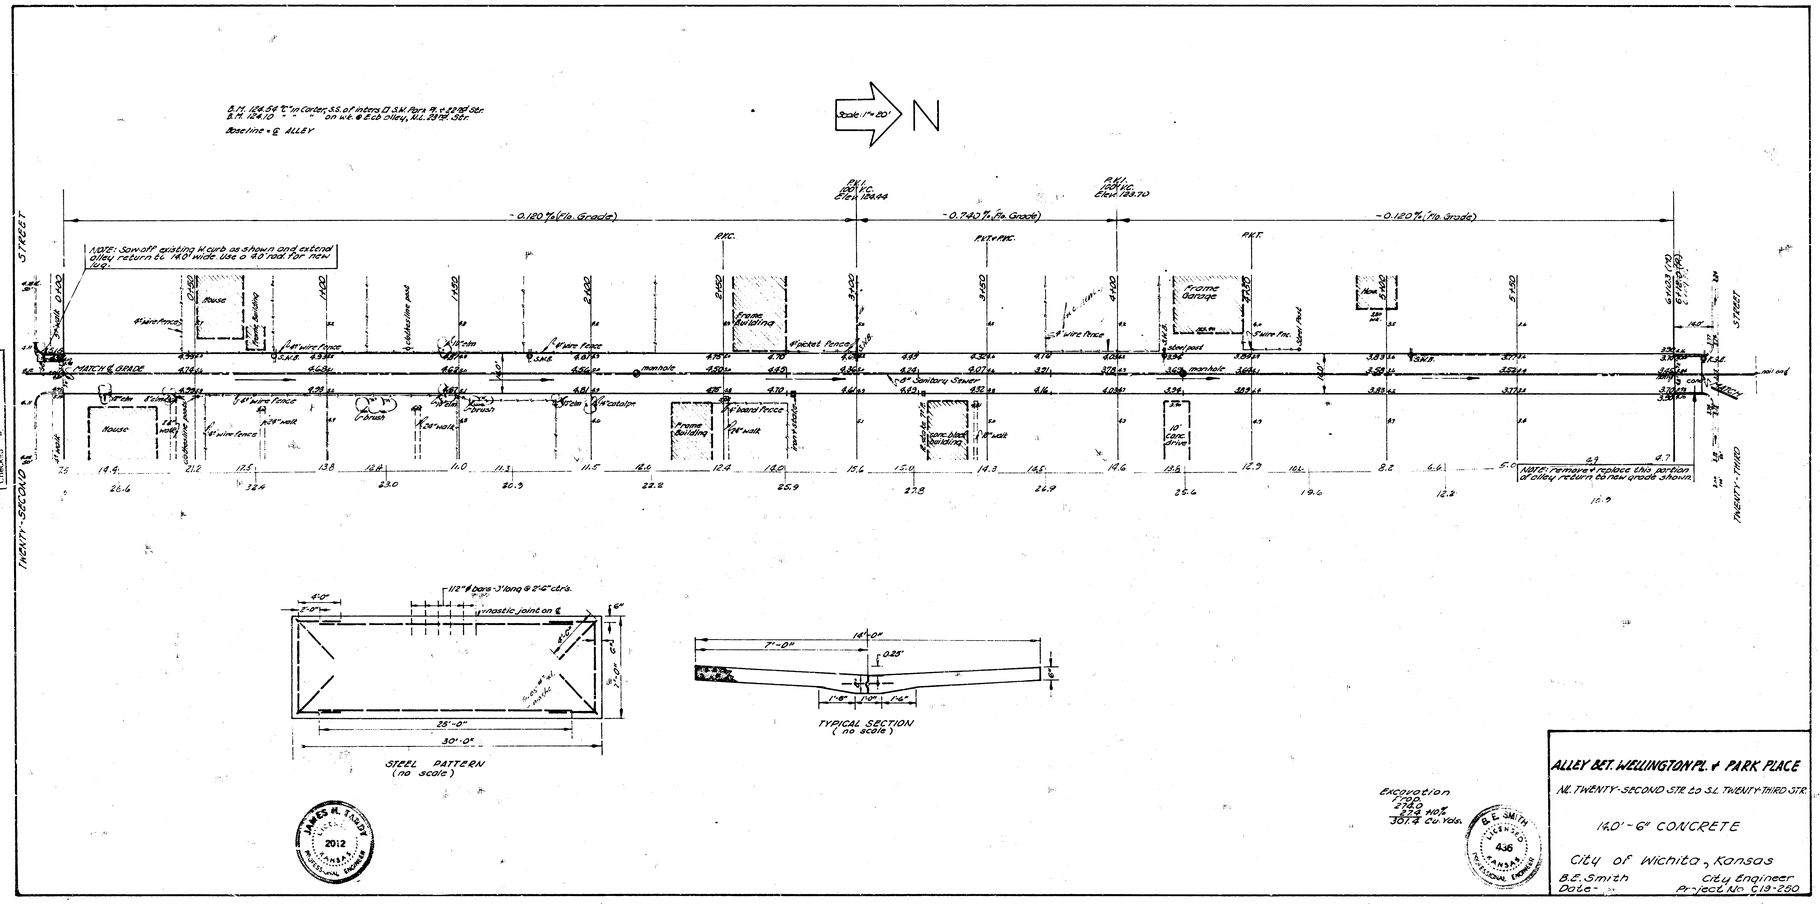


**ALLEY BET. WELLINGTON PL. & PARK PLACE**

NL. TWENTY-SECOND STR. to S.L. TWENTY-THIRD STR.

14.0' - 6" CONCRETE

City of Wichita, Kansas

B.E. Smith — City Engineer

Date — Project No. C19-250