

B.M. 114.67 Top N.W. Cor. E. Part Safety Island @ W.L. Water - ℄ Douglas


NOTE:
Alley is constructed of 4" brick with 6" concrete base.

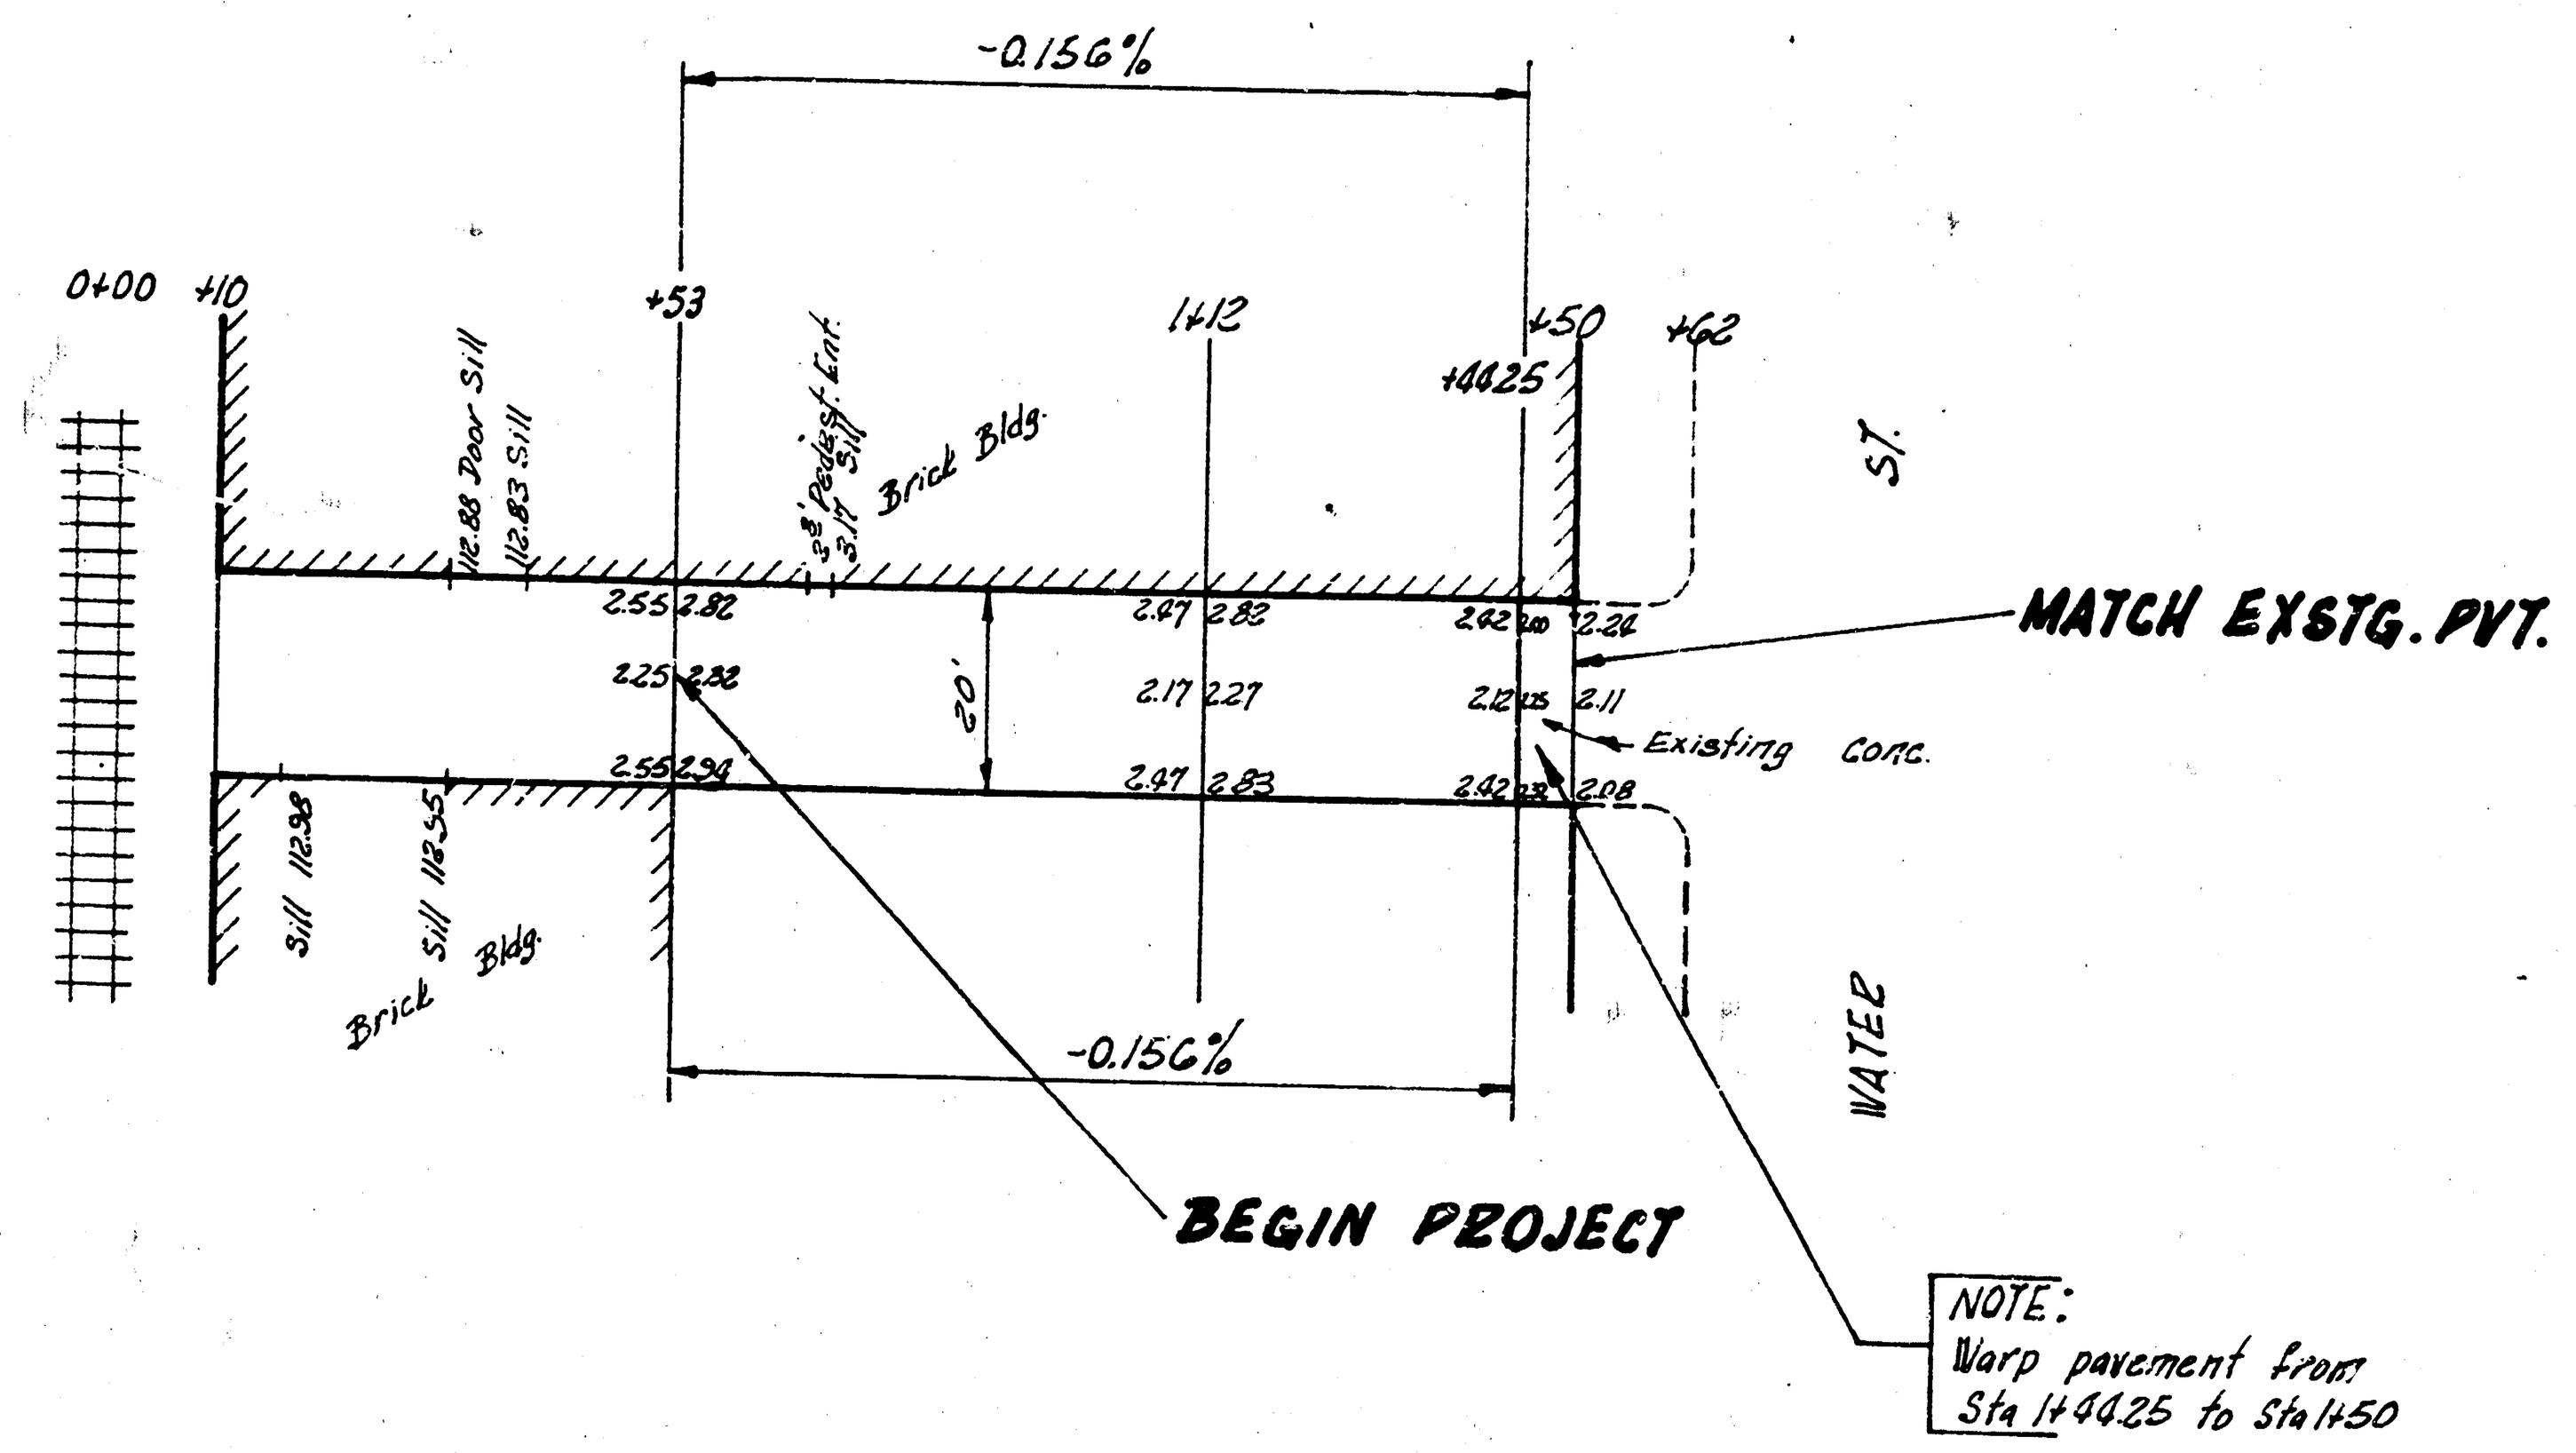

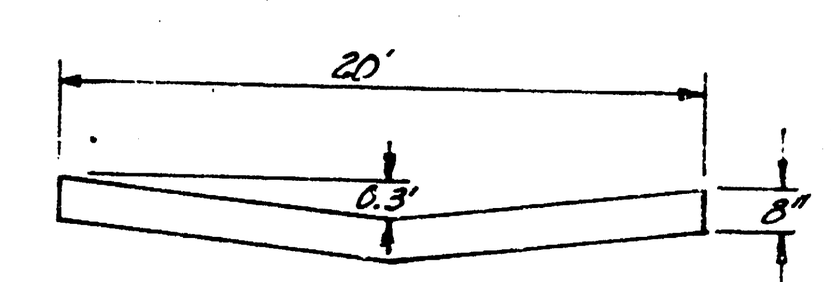

TYPICAL SECTION
Sta 0+53-Sta 1+44.25
Not to Scale

Young BK 115Y
JEZ
JEZ

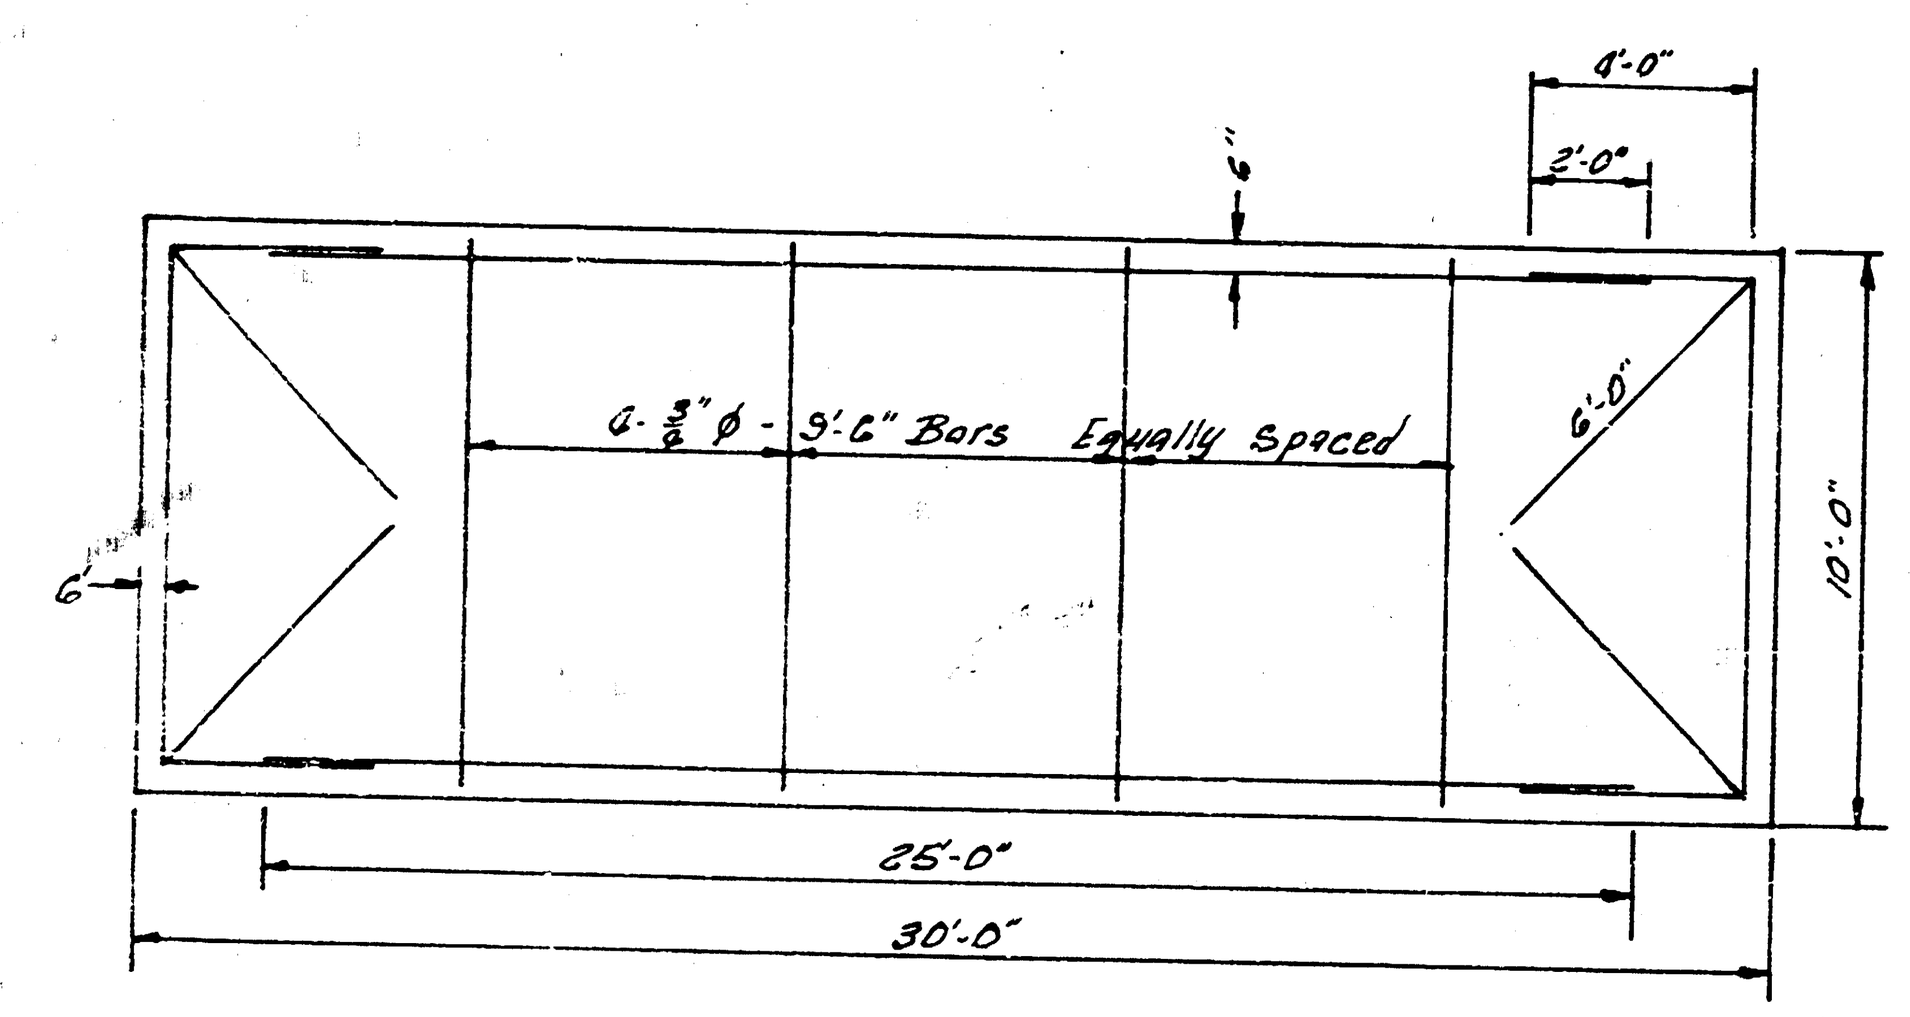

STEEL PATTERN
Not to Scale

1ST ALLEY N. OF DOUGLAS
W.L. WATER - 90' WEST
8" CONC. - 20' WIDE
CITY OF WICHITA, KANS.
B.E. SMITH CITY ENGINEER
MAY, 1955 PRIVATE PROJ