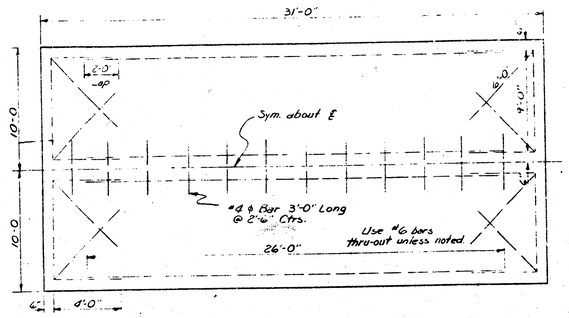

STEEL PATTERN

NOTE:

BAR SIZING, CONCRETE SPECIFICATIONS, AND OTHER CONSTRUCTION DETAILS TO BE IN ACCORDANCE WITH THE CITY OF WICHITA SPECIFICATIONS.

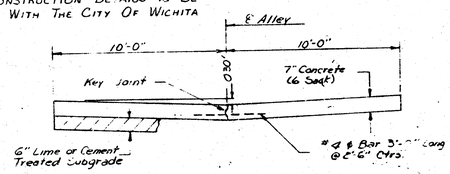

TYPICAL SECTION ℄ KEY JOINT

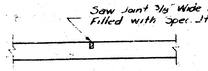

CONTRACTION JOINT

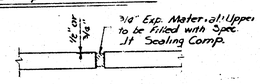

EXPANSION JOINT

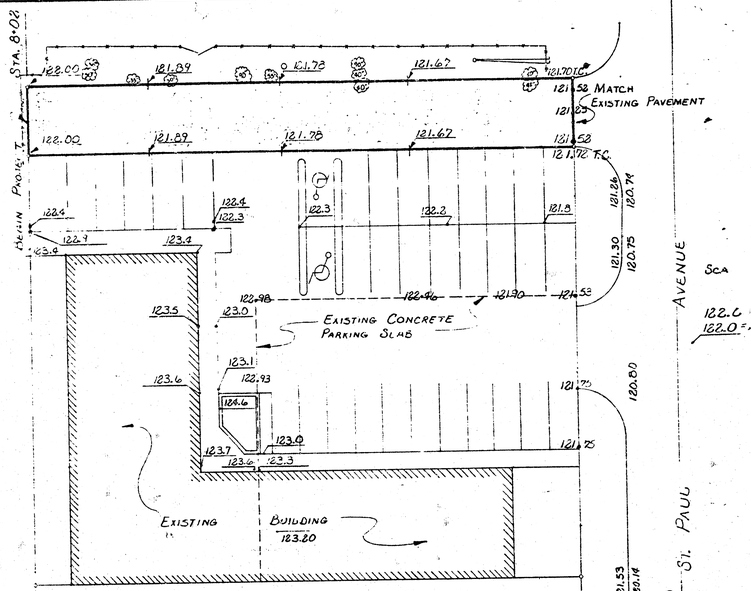

FARHA ADDITION BLOCK 5

B.M. 121.32 "+" CUT ON TOP E. CURB ON ST. PAUL ON ℄ OF ALLEY EXTENDED N. OF 13TH STREET.

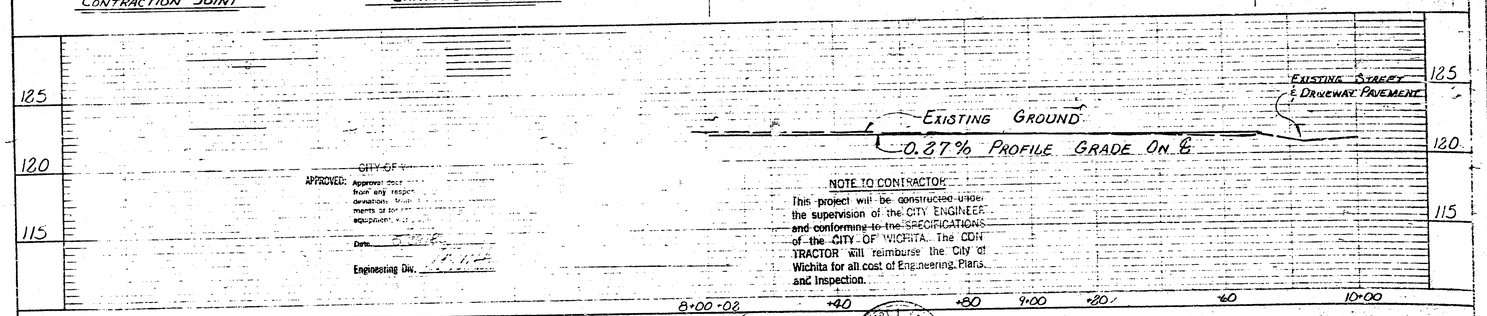

APPROVED: CITY OF WICHITA
Approval does not ... from any respon... derivation, ... merits of the ... equipment, etc.
Date
Engineering Div.

NOTE TO CONTRACTOR:

This project will be constructed under the supervision of the CITY ENGINEER and conforming to the SPECIFICATIONS of the CITY OF WICHITA. The CONTRACTOR will reimburse the City of Wichita for all cost of Engineering, Plans and Inspection.

ROBERT L. LAPOLE LICENSED 4123 KANSAS PROFESSIONAL ENGINEER

PANKRATZ CONSTRUCTION CO. Alley N. of 13th between St. Paul & McGee		GODDARD, KANSAS
ROBERT L. LAPOLE LICENSED 4123 KANSAS	DESIGNED DRAWN CHECKED	PLAN AND PROFILE IMPROVEMENT E-W ALLEY BLOCK 5 FARHA ADDITION
MAY 1980		DWG. FILE NO. 8036-C-80015 SHEET 1 OF 1