
3K 67 CM

B.M. 111.91 S.E. corner signal light base, N.E. Central & St. Francis.
B.M. 112.24 "B" in Burton, E. end App. walk, N.E. St. Francis & Elm.
B.M. 113.00 Iron N.E. corner intersection, in cone., 160' E. of St. Francis, N. of Central.

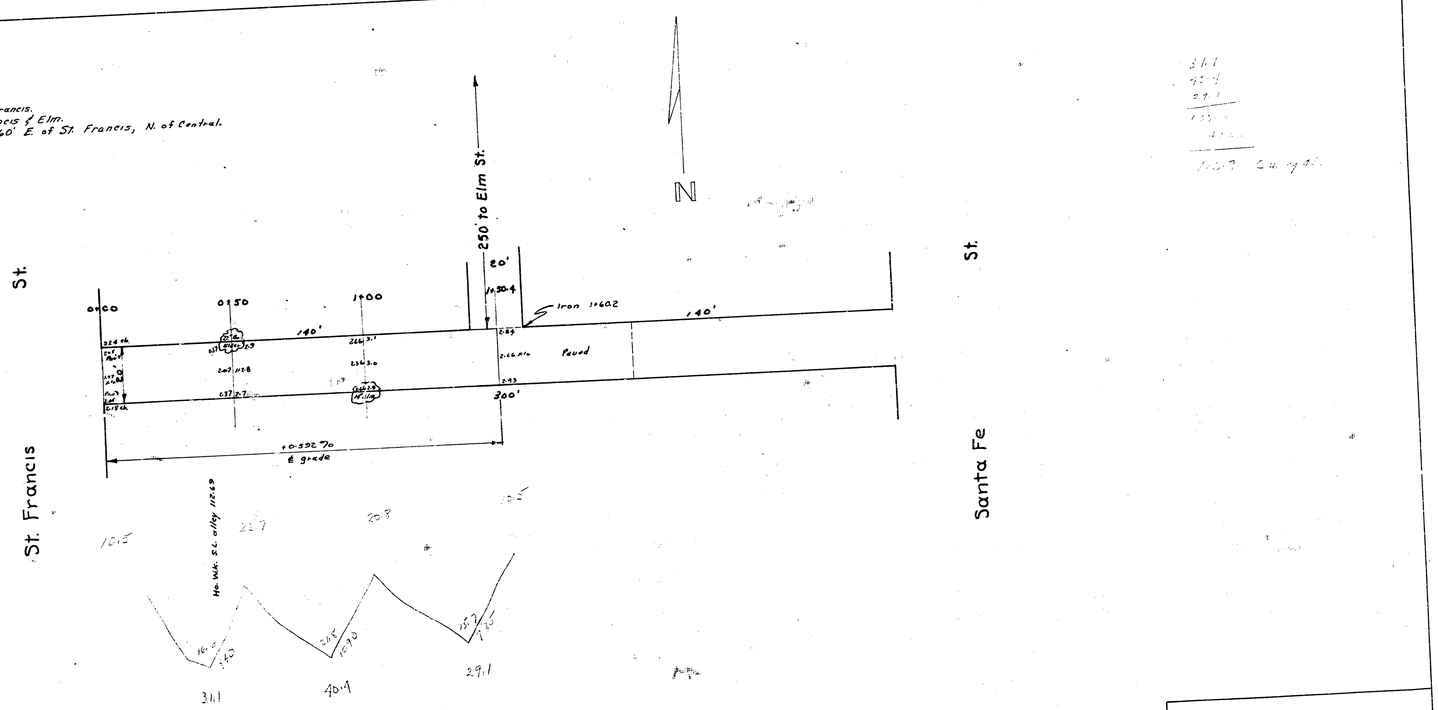

Alley South of Elm
E.L. St. Francis ~ 150' E.
20' Conc.
City of Wichita, Kansas
L.K. White ~ City Engineer
June 1950

4 2 3 15 3V