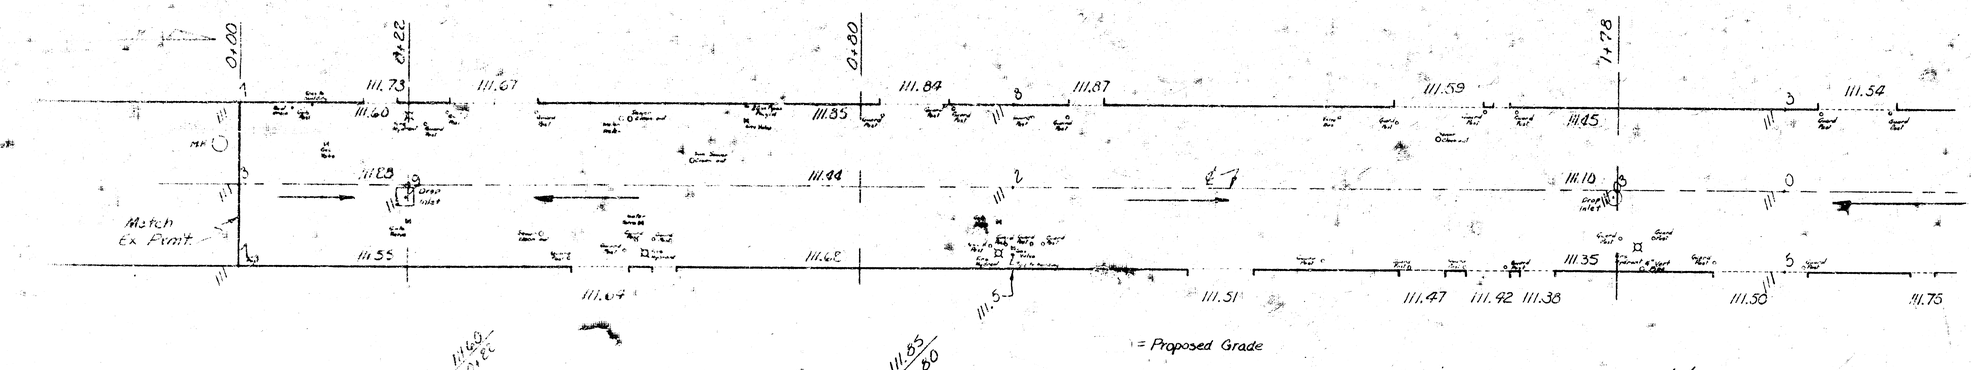

B.M.
0+00 5-0 Left and 2-6 South
North side M H ring
City of Wichita datum Elev 111.52

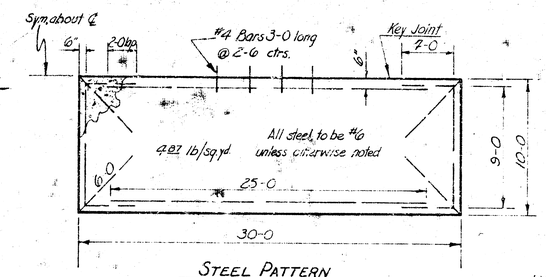

STEEL PATTERN

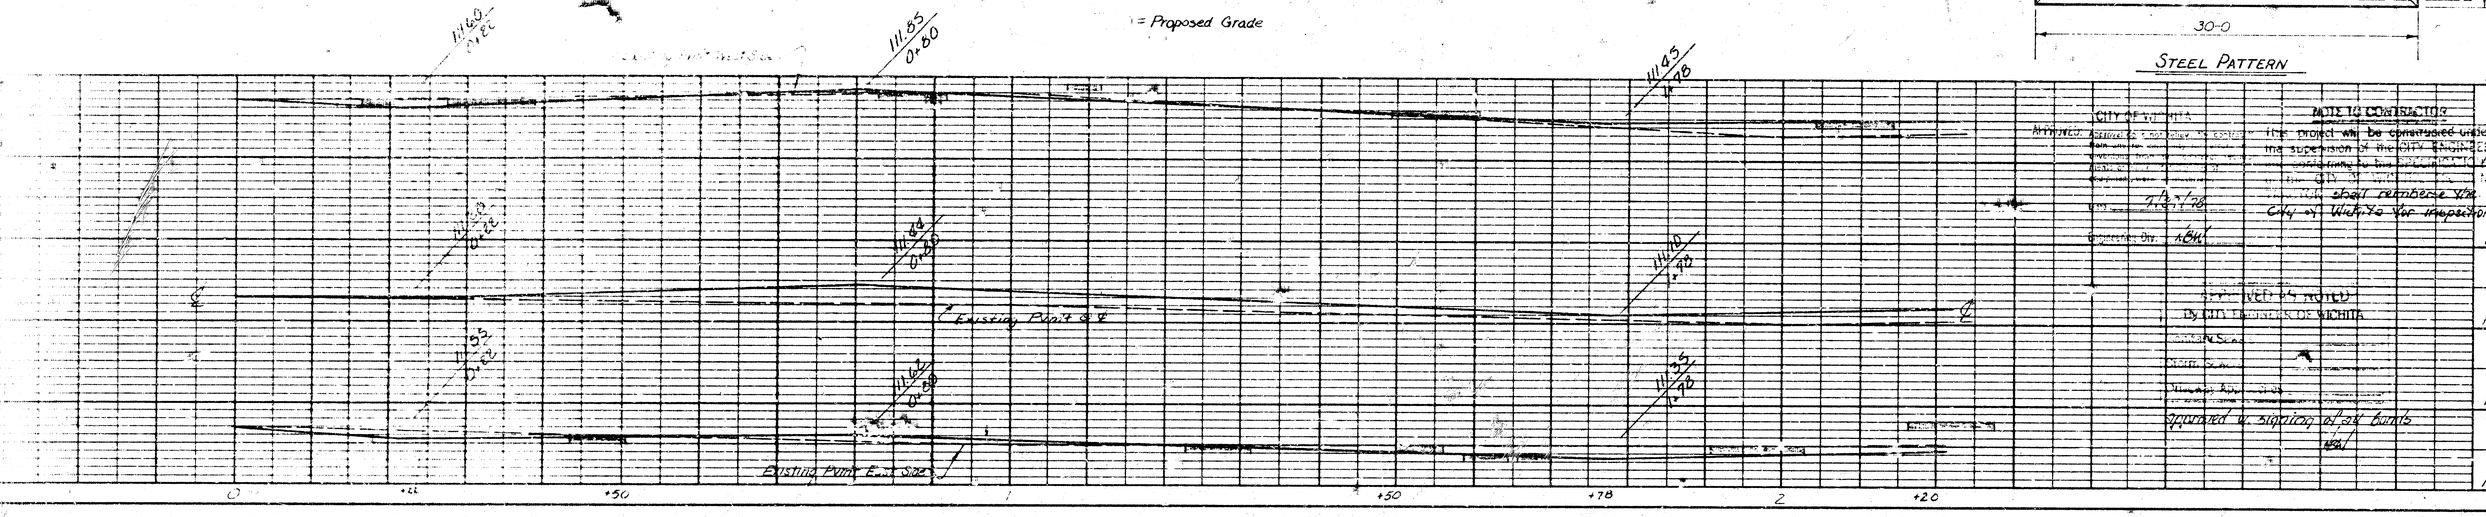

CITY OF WICHITA
APPROVED
7/27/78
KBH

NOTE TO CONTRACTOR
This project will be constructed under the supervision of the CITY ENGINEER. Contractor is to be sure that the City Inspector shall remember the City of Wichita for inspection.

APPROVED AS NOTED
By CITY ENGINEER OF WICHITA

Approved w. signing of all bonds
KBH

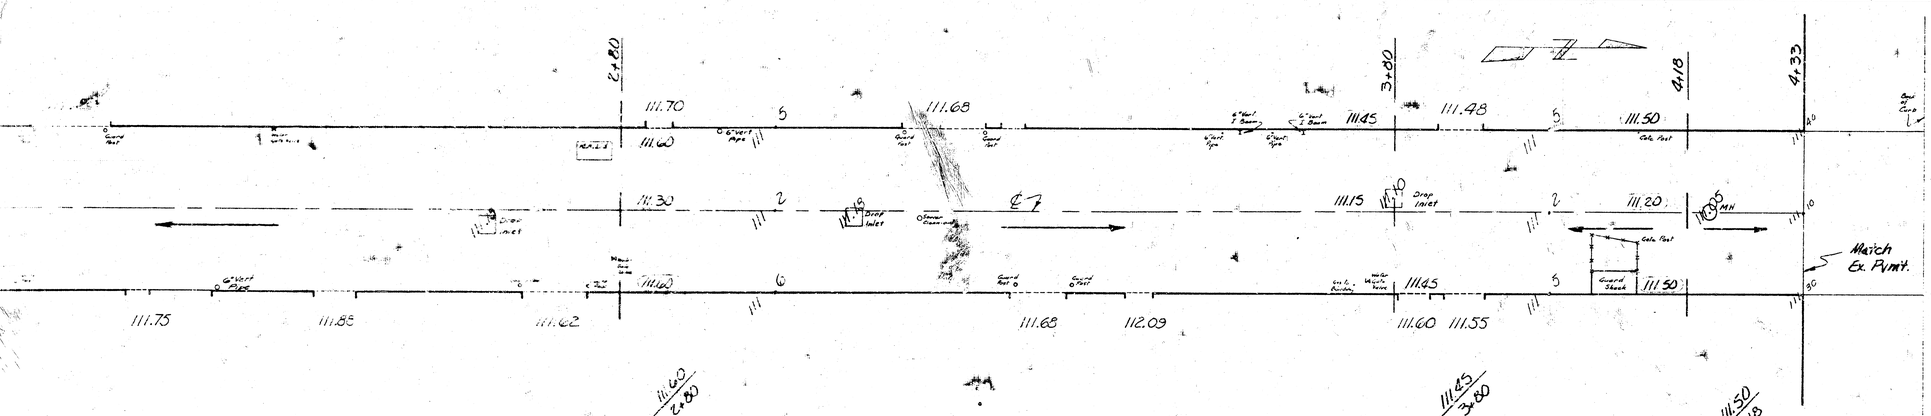

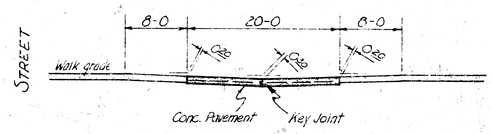

SECTION AT PROPERTY LINE

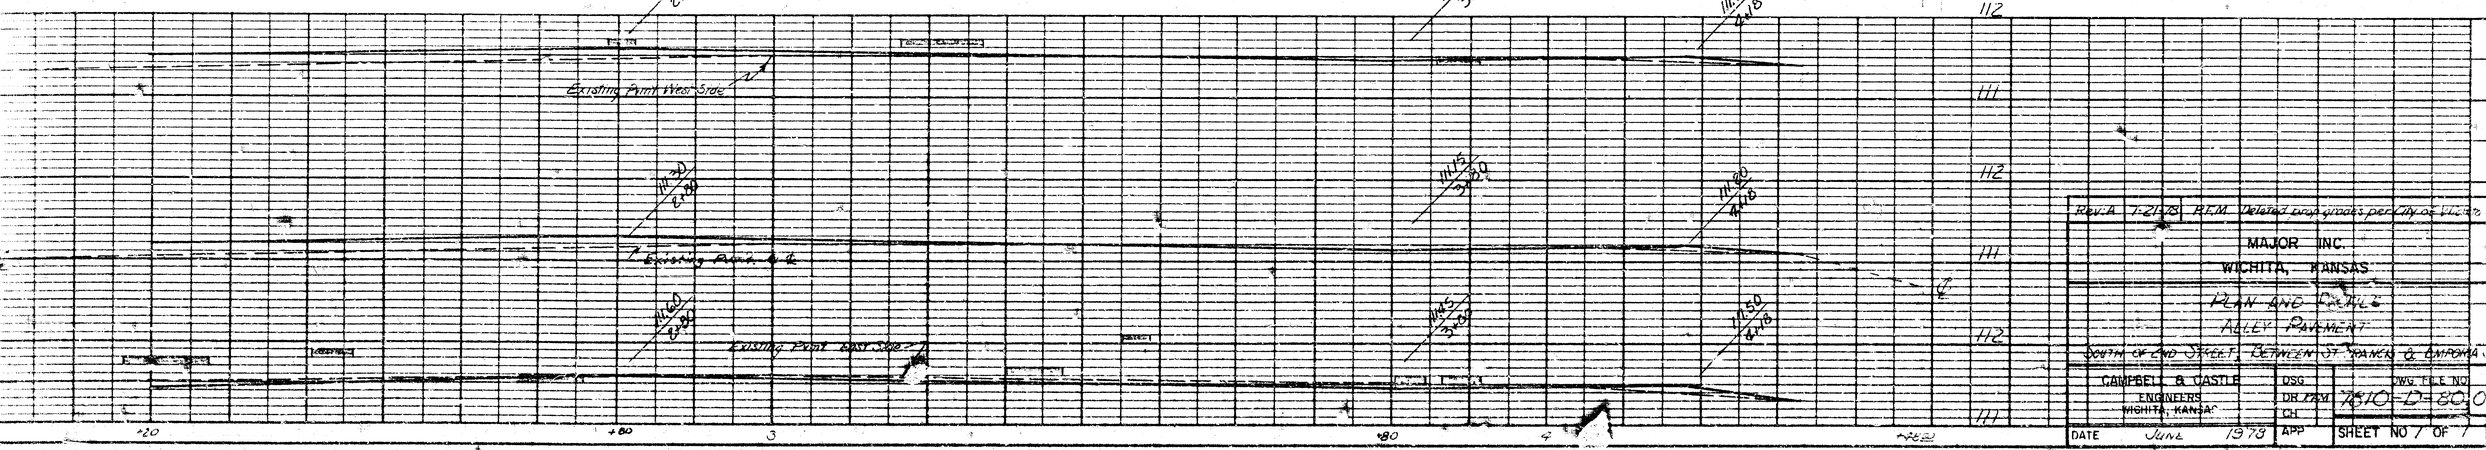

Rev. A	7-21-78	R.E.M.	Deleted area grades per City of Wichita request

MAJOR INC.
WICHITA, KANSAS
PLAN AND PROFILE
ALLEY PAVEMENT
SOUTH OF 2ND STREET BETWEEN ST. FRANCIS & EMPORIA STS.

CAMPBELL & CASTLE
ENGINEERS
WICHITA, KANSAS

DSG
DR RAM
CH
APP

DWG FILE NO. 7810-D-80.012

DATE June 1978

SHEET NO 7 OF 7

REV A